

Front elevation.

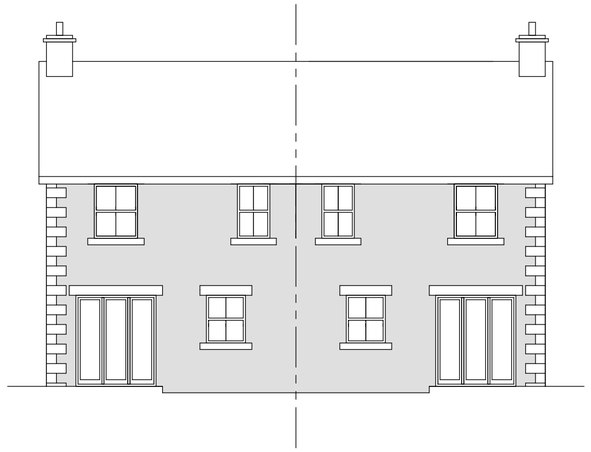

Rear elevation.

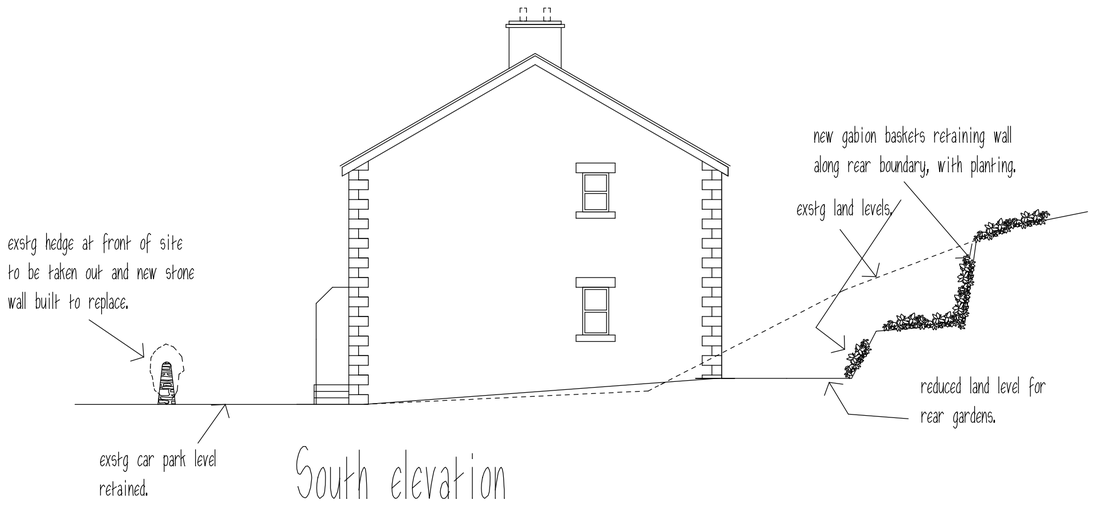

South elevation

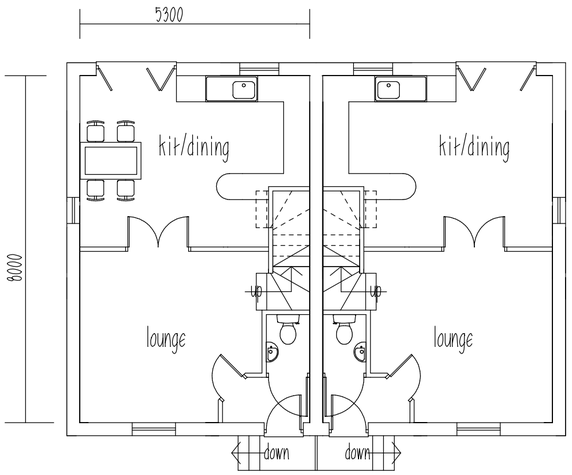

Ground floor plan.

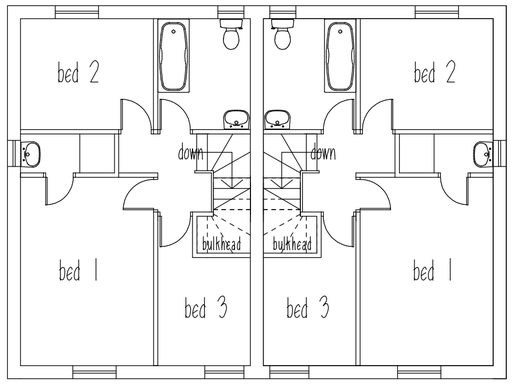

First floor plan.

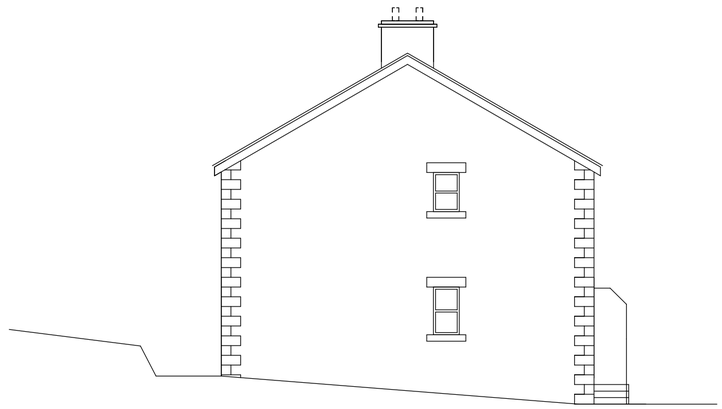

North elevation

Houses external finishes:
Walls:
front and side elevations to be stone with stone quoins.
rear elevation to be through coloured render.
Stone heads and sills to all doors and windows.
Roof: conc tiles.
Fascias and soffits: Black PVCu. no barge boards, masonry pointed up to tiles.
Doors and windows: White PVCu.
Front door: Green PVCu
Rainwater goods: Black plastic.

REVISIONS:
A. Title altered. 26.5.10.
B. House designs changed. Oct 10.
E. Notes added. 20.3.2012.

PLANMART

Client:

Mr. Simon Tong,
Spring Tavern, Woolley Bridge, Glossop.

Project:

Proposed construction of six dwellings and conversion of former public house into one dwelling.

Title:

House plans and elevations.

Scale: 1:100. A2 sheet.

Drawn:	Date:
M.H.	August 2011.
Project no.: 2274.	Drawing no.: 2274-9E.

PLANMART LIMITED
53A High St. West, Glossop,
Derbyshire SK13 8AZ.
Tel: 01457 863153 E mail: planmart@btconnect.com

THIS DRAWING IS NOT TO BE COPIED OR REPRODUCED
WITHOUT THE PRIOR WRITTEN CONSENT OF PLANMART LTD.