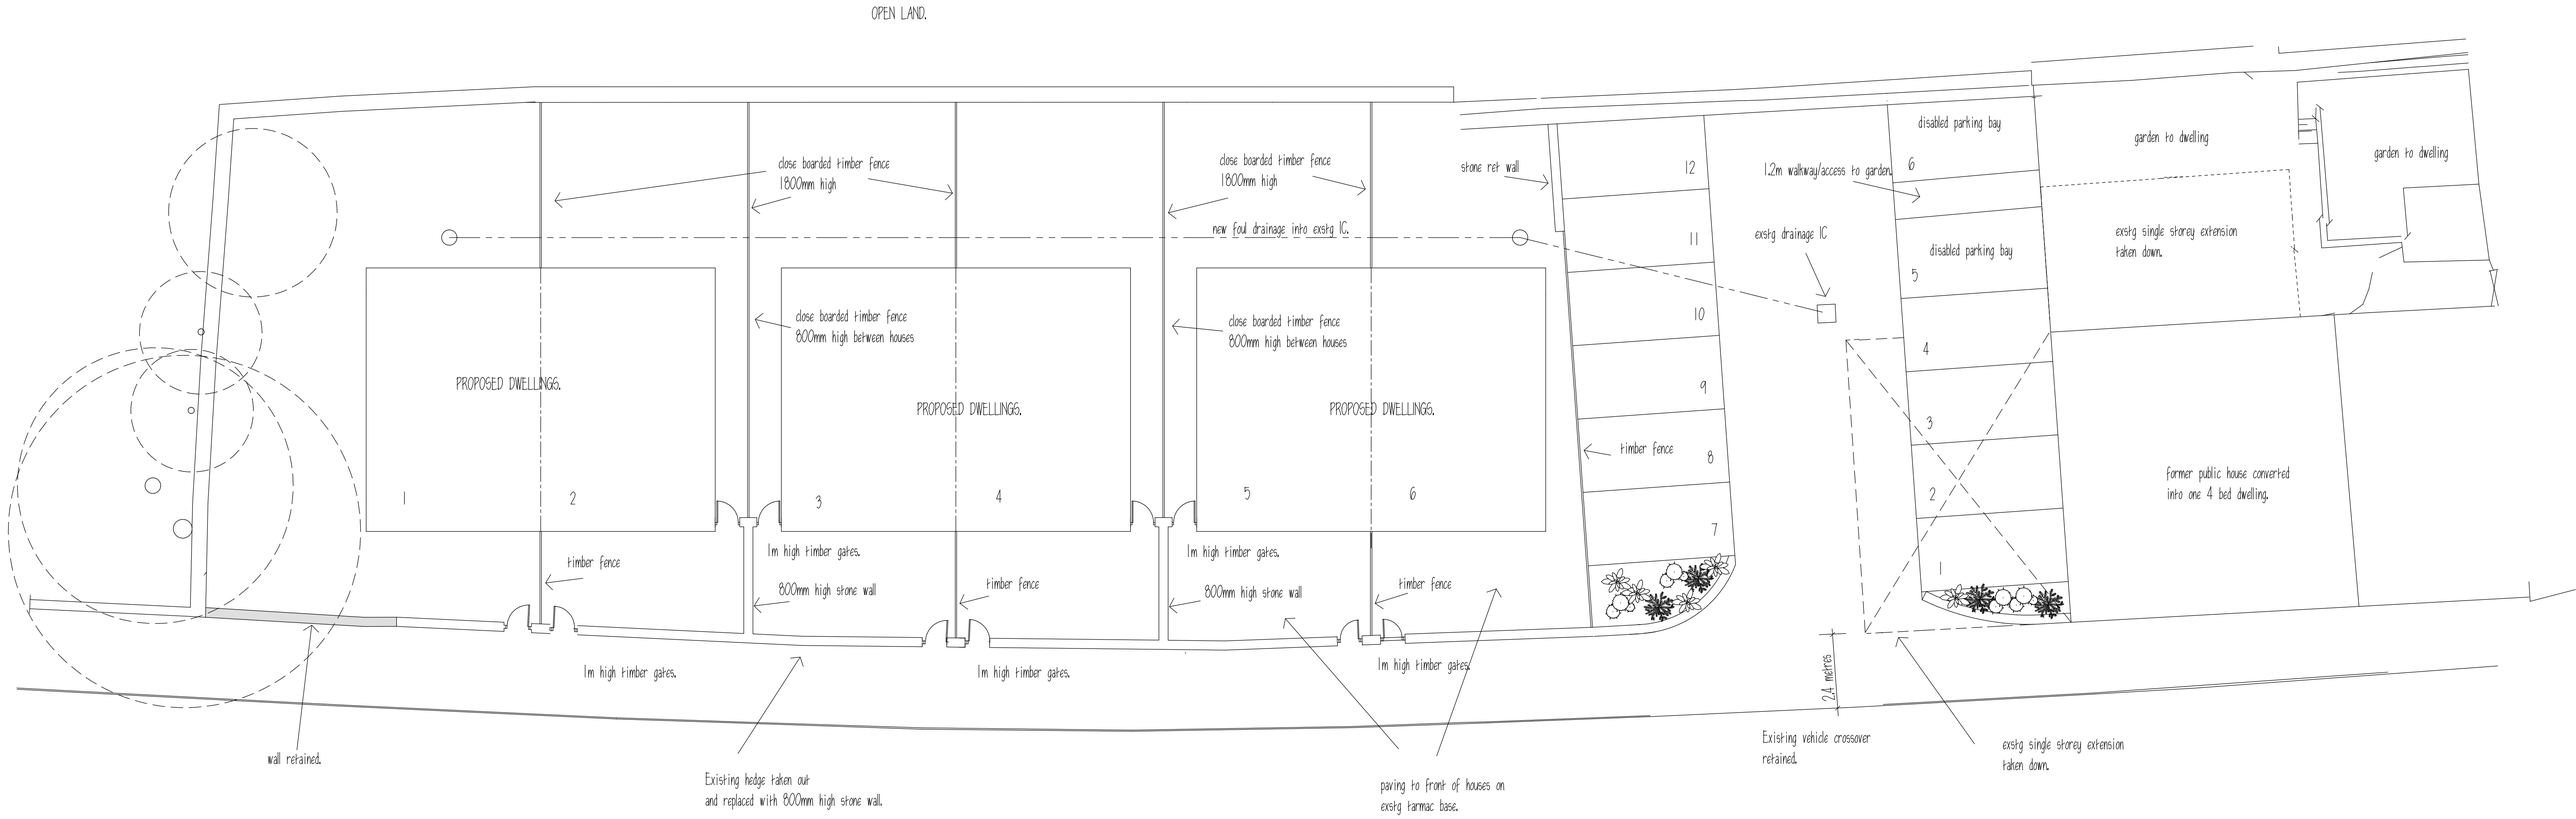

BROOKFIELD A57

SITE PLAN

N

THIS DRAWING IS NOT TO BE COPIED OR REPRODUCED
WITHOUT THE PRIOR WRITTEN CONSENT OF PLANMART LTD.

REVISIONS:
A. PARKING AMENDED. 11.7.11.
B. AMENDMENTS TO PARKING 14.7.11.
C. Revised house plans profile added 16.8.2011.
D. Alts to car parking area and to pub scheme. 15.3.12.

PLANMART

Client:

Mr. Simon Tong,
Spring Tavern, Woolley Bridge, Glossop.

Project:

Proposed construction of six dwellings and conversion of former public house into one dwelling.

Title:

Site Plan.
(planning drawing only).

Scale: 1:100. A1 sheet.

Drawn:	Date:
M.H.	June 2011.
Project no.: 2274.	Drawing no.: 2274-50D.

PLANMART LIMITED
53A High St. West, Glossop,
Derbyshire SK13 8AZ.
Tel: 01457 863153 E mail: planmart@btconnect.com