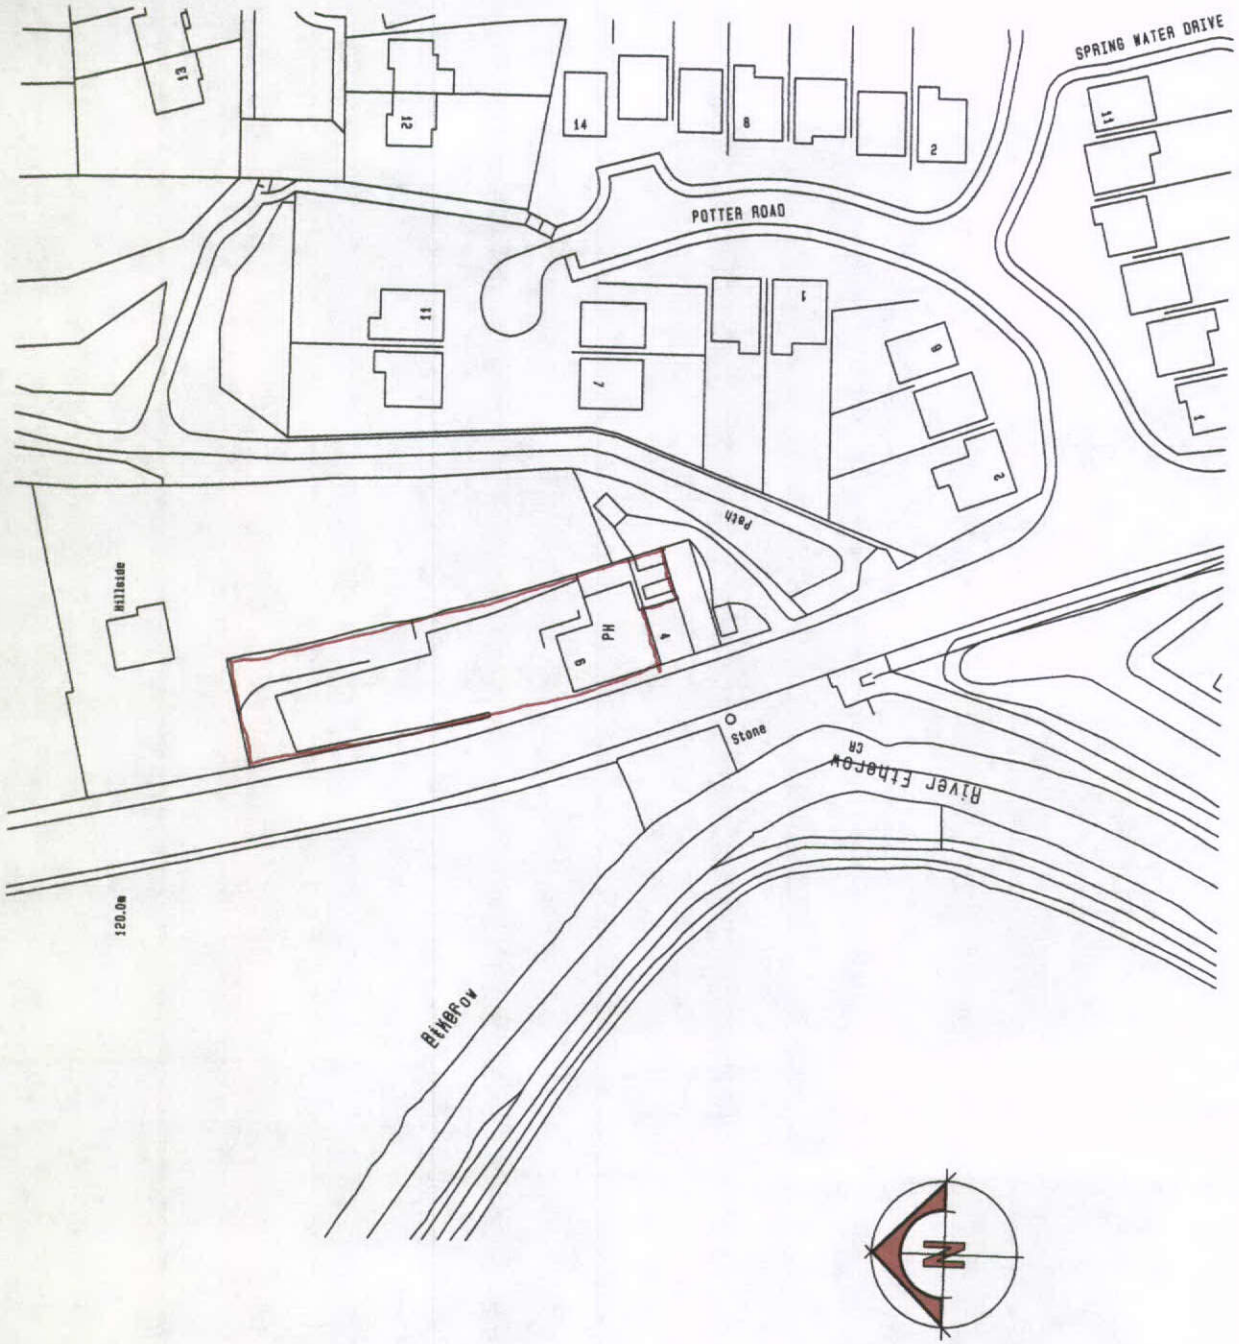

PLANMART

Client:

Mr Simon Tong
Spring Tavern, Brookfield, Glossop.

Project:

Proposed construction of six dwellings and conversion of former public house into one dwelling.

Title:

Site plan

Scale: 1:1250 A4 sheet.

Drawn:	Date:
MH	Dec 2010
Project no.: 2274	Drawing no.: 2274-12

PLANMART LIMITED
53A High St. West, Glossop,
Derbyshire. SK13 8AZ.
Tel: 01457 863153 E mail: planmart@btconnect.com