Site Name: Buxton (High Street)

Site No: 2147

Address: 18/20 High Street, Buxton, SK17 6EU

Drawing No: SAN01-RBS-2147-V

Drawn By: Marc Bayliss

Date: 24/11/11

Revision Details:

FOR INTERNAL USE ONLY

CLIENT APPROVAL:

Date Reviewed: _____

Reviewed By: _____

Any changes requested by the client to be detailed below:

Scheme Approved (subject to any changes detailed above):

_____

Signed On Behalf Of Client

©Copyright 2010 Insignia Projects Limited. This document is not to be copied, adapted or distributed without prior written consent from Insignia Projects Limited. All sizes are subject to site survey. Do not scale form this document.

Site Name: Buxton (High Street)

Site No: 2147

Existing Elevation Signage



©Copyright 2009 Insignia Projects Limited. This document is not to be copied, adapted or distributed without prior written consent from Insignia Projects Limited

Site Name: Buxton (High Street)

Site No: 2147

Proposed Elevation Signage



Proposed Signage

A Sign Type L4 + L3

L4 Shallow folded aluminium panel finished red RAL 3020

L3 Built up individual stainless steel letters fitted by brass locator fixings.
Letters stove enamelled: White RAL 9003

Panel Size: 600mm x 14575mm

B Sign Type P2A

Non-illuminated 'conservation' style hanging sign.
Bracket constructed from steel, powder coated black.
Panel fabricated from Aluminium powder coated red Ral 3020, stencil cut to accept Opal 050 step inlaid acrylic logo (450mm high).

Size: 700mm x 600mm

C ATM Details

C1 Flat aluminium panel finished blue to cover existing text

C2 Acrylic header panel finished red, with Santander text

©Copyright 2009 Insignia Projects Limited. This document is not to be copied, adapted or distributed without prior written consent from Insignia Projects Limited

Site Name: Buxton (High Street)

Site No: 2147

Proposed Elevation Signage
Scale 1:100 @ A3



Proposed Signage

A Sign Type L4 + L3

L4 Shallow folded aluminium panel finished red RAL 3020

L3 Built up individual stainless steel letters fitted by brass locator fixings.
Letters stove enamelled: White RAL 9003

Panel Size: 600mm x 14575mm

B Sign Type P2A

Non-illuminated 'conservation' style hanging sign.
Bracket constructed from steel, powder coated black.
Panel fabricated from Aluminium powder coated red Ral 3020, stencil cut to accept Opal 050 step inlaid acrylic logo (450mm high).

Size: 700mm x 600mm

C ATM Details

C1 Flat aluminium panel finished blue to cover existing text

C2 Acrylic header panel finished red, with Santander text

©Copyright 2009 Insignia Projects Limited. This document is not to be copied, adapted or distributed without prior written consent from Insignia Projects Limited

Sign Type L3 - Construction details

Scale 1:10 @ A3



Individual built up letters



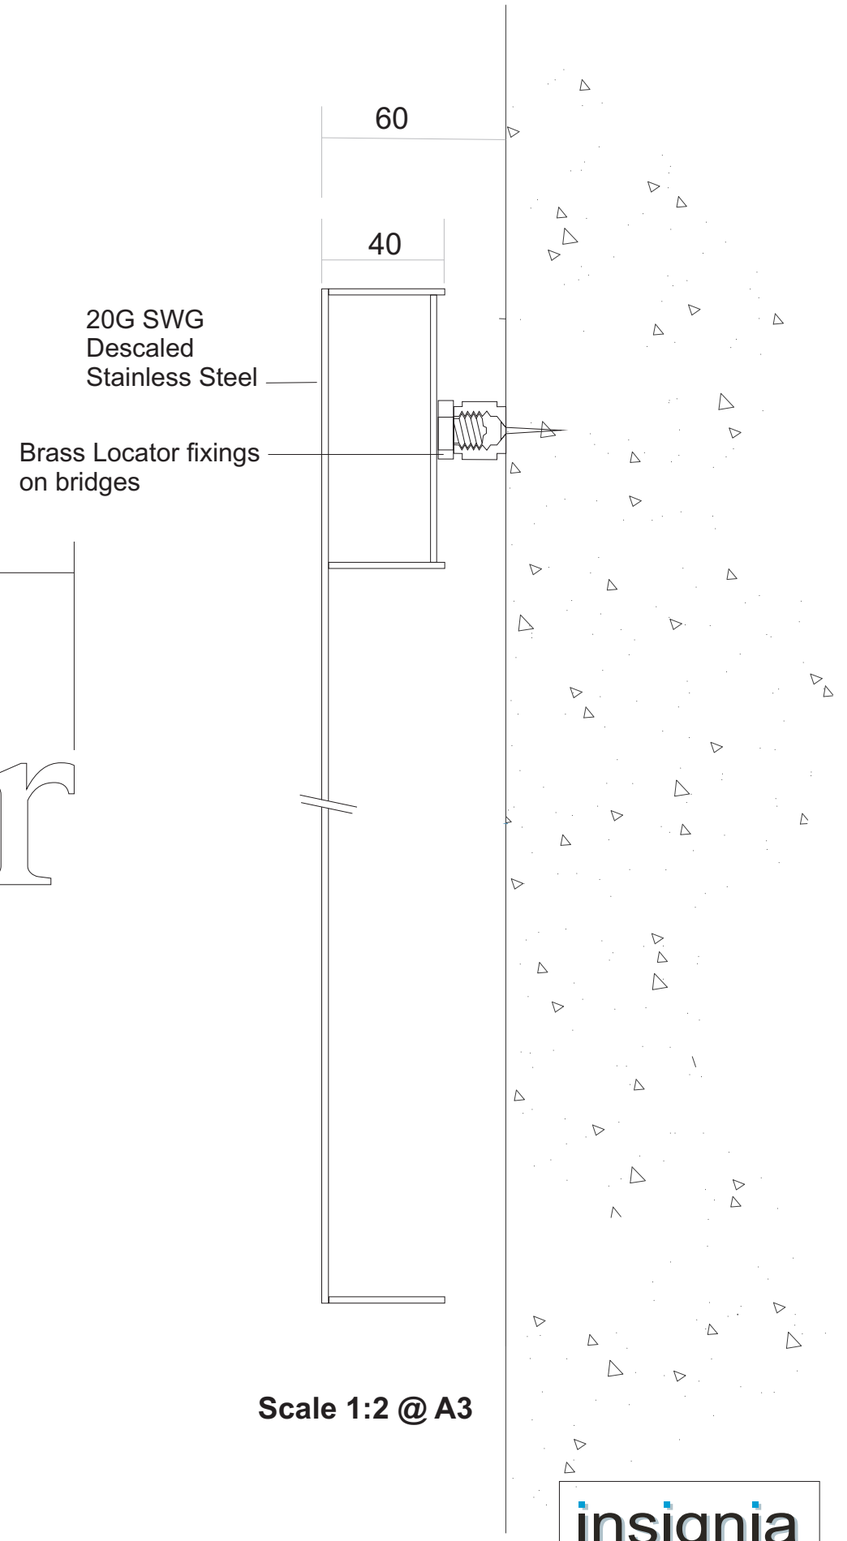

Scale 1:2 @ A3

©Copyright 2009 Insignia Projects Limited. This document is not to be copied, adapted or distributed without prior written consent from Insignia Projects Limited

Sign Type L4 - Construction details

Scale 1:2 @ A3

Typical Fascia

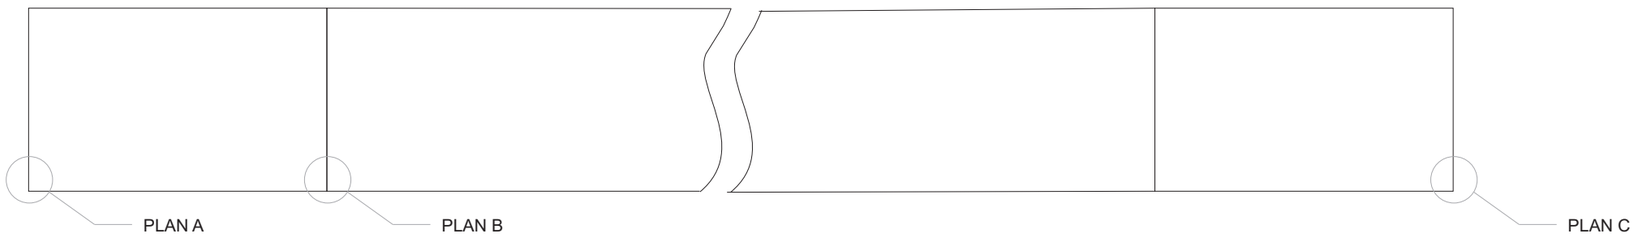



Scale 1:2 @ A3

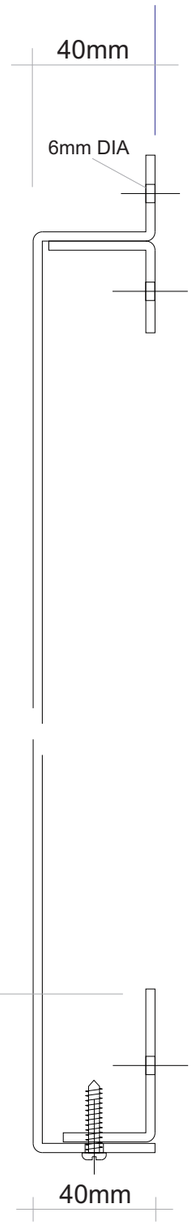

Scale 1:2 @ A3

©Copyright 2009 Insignia Projects Limited. This document is not to be copied, adapted or distributed without prior written consent from Insignia Projects Limited