



EXISTING REAR ELEVATION
Scale 1:100

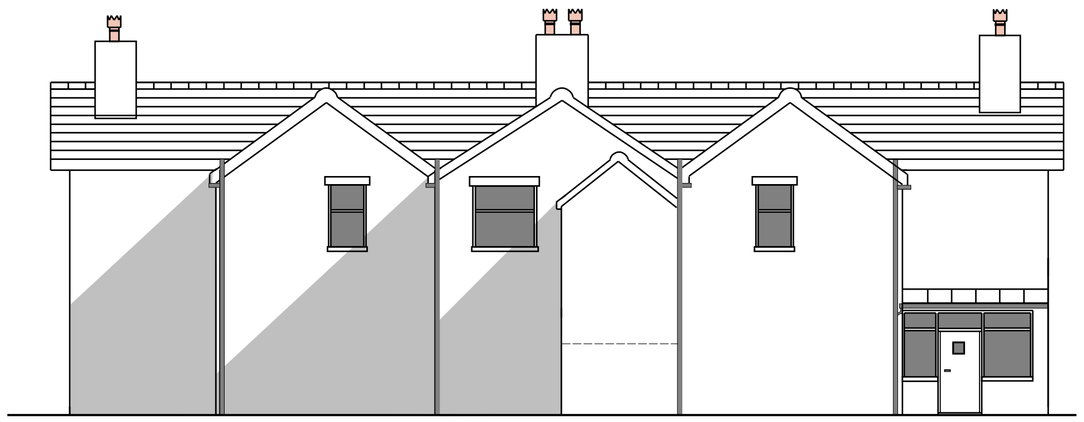

EXISTING NORTH ELEVATION
Scale 1:100




EXISTING SOUTH ELEVATION
Scale 1:100

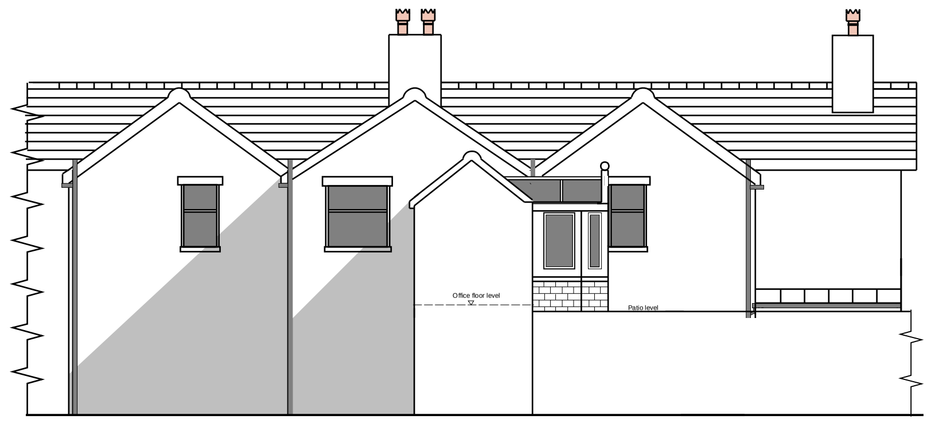


PROPOSED REAR ELEVATION
Scale 1:100




PROPOSED NORTH ELEVATION
Scale 1:100

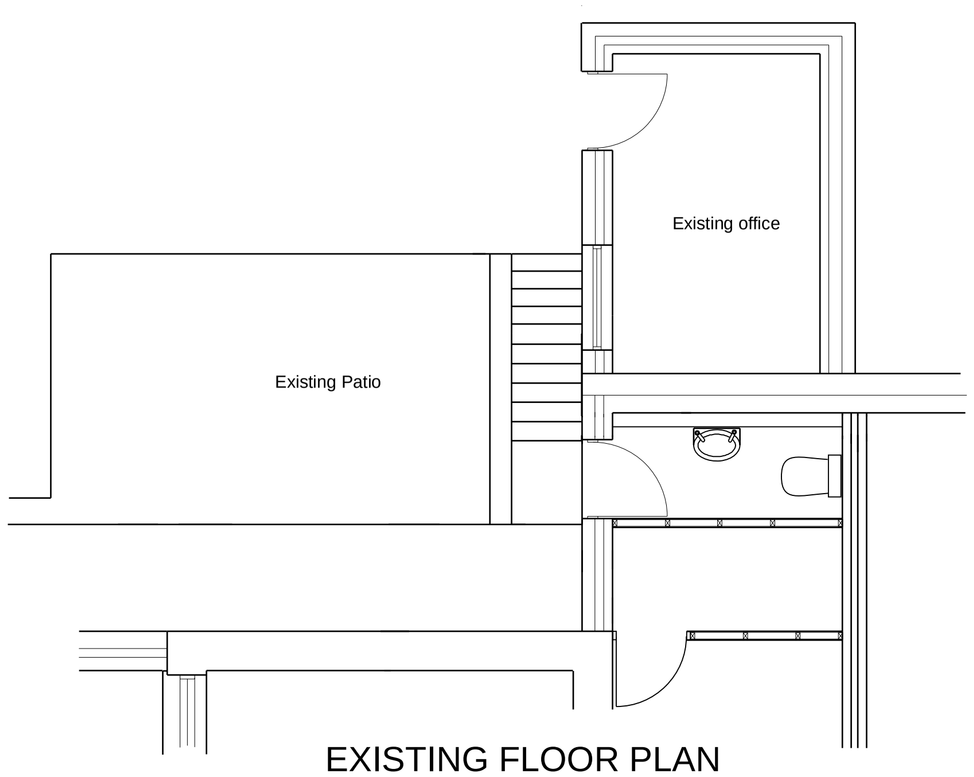


EXISTING FLOOR PLAN
Scale 1:50

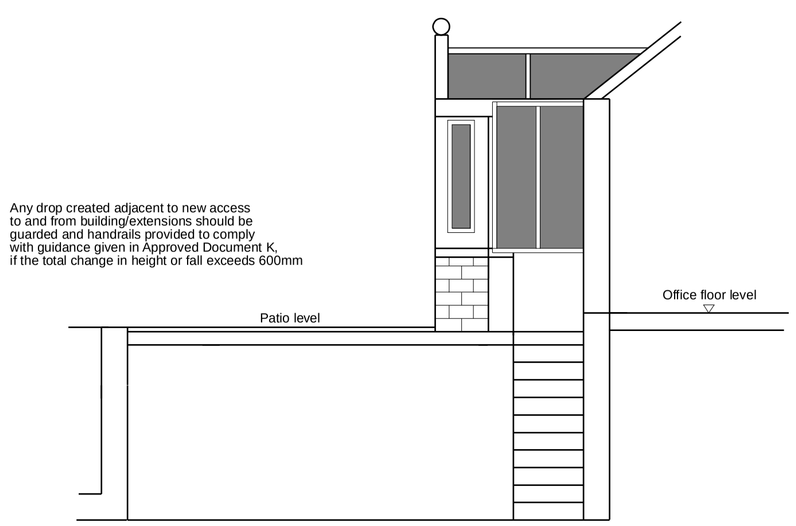

PROPOSED ELEVATION FROM HOUSE
Scale 1:50

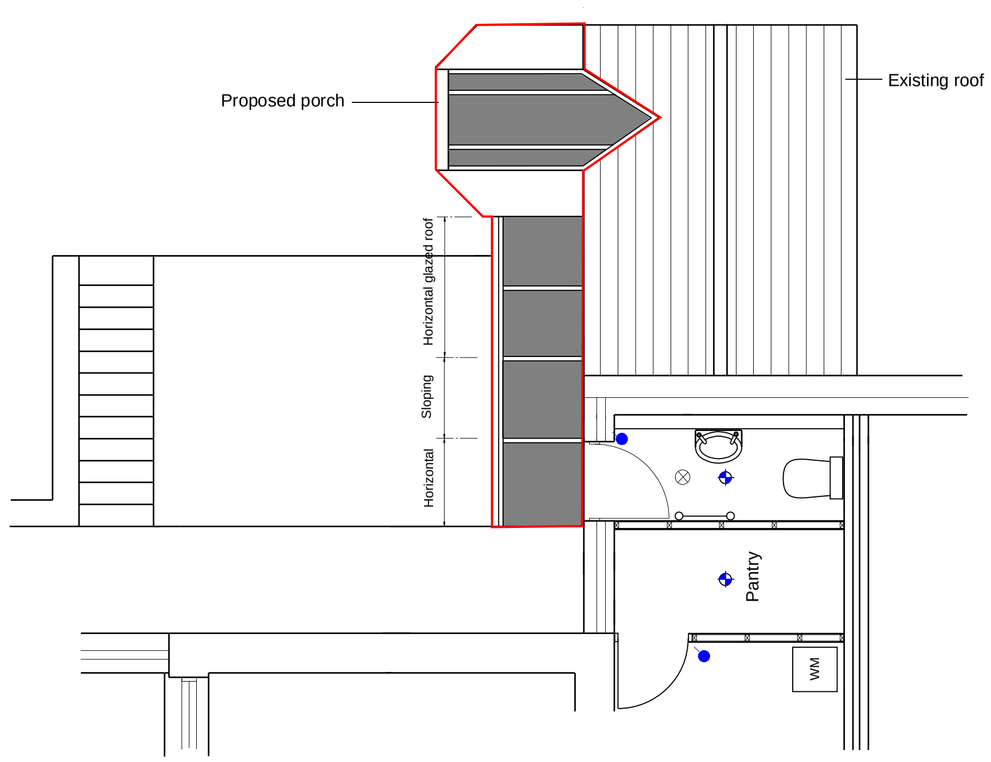

PROPOSED ROOF PLAN
Scale 1:50

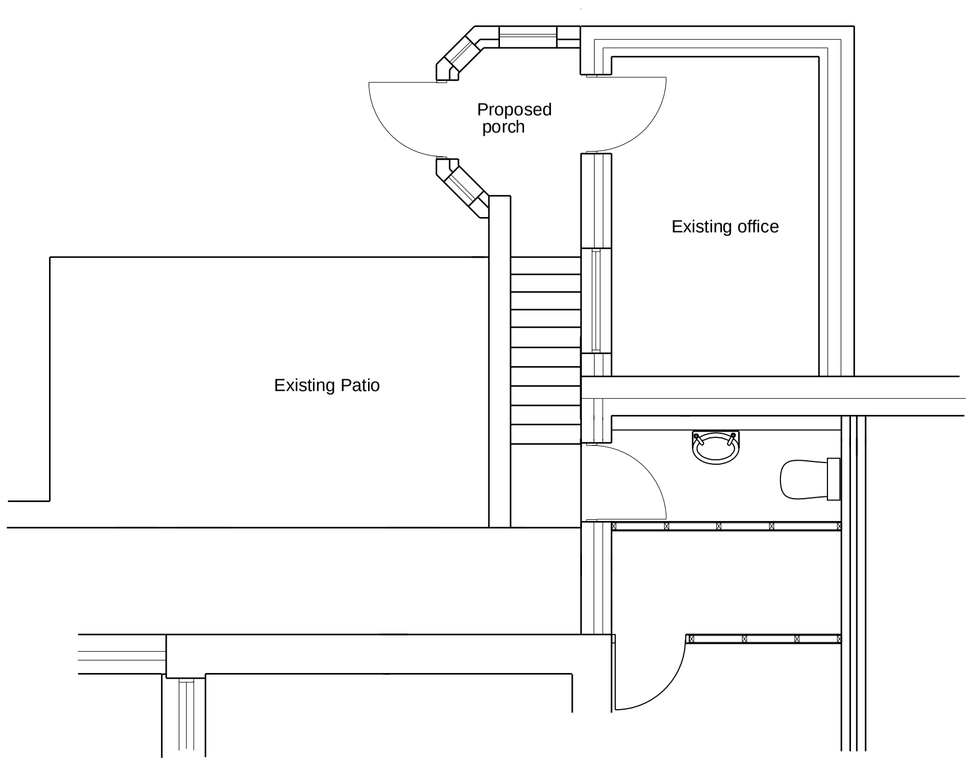

PROPOSED FLOOR PLAN
Scale 1:50

Drawn: JB
Checked:
Approved: JB
Date: Feb 2012
Scale As shown @ A1

Rev: A

This document is prepared for compliance with planning and building control applications. Please do not construct from this drawing. Check dimensions on site. Any discrepancies to be reported to the Architect. Subject to approval under the relevant Acts. All dimensions and sizes are subject to site measurement and setting out. Refer to structural engineer's drawings for accuracy on site prior to commencement of any building works.

Project: 2125 5 & 6 Woodland View

Drawing: 2125.15 Proposed Porch

Kingfisher Consulting, Bailey Castle Yard
Market Street, Hayfield
High Peak, SK22 2EB
t : 01663 741313 f : 08701 314569
e : jb@kingfisher1.net