

HPK/2012/0112


26 MAR 2012

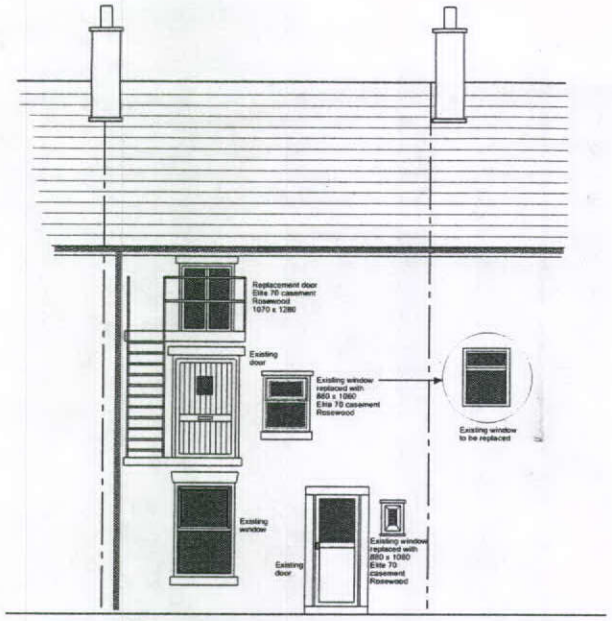


Rear Elevation
Scale 1:50

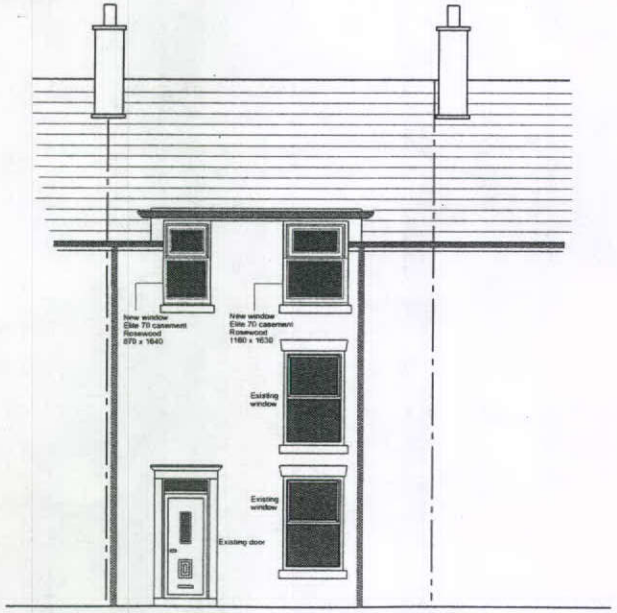


Front Elevation
Scale 1:50

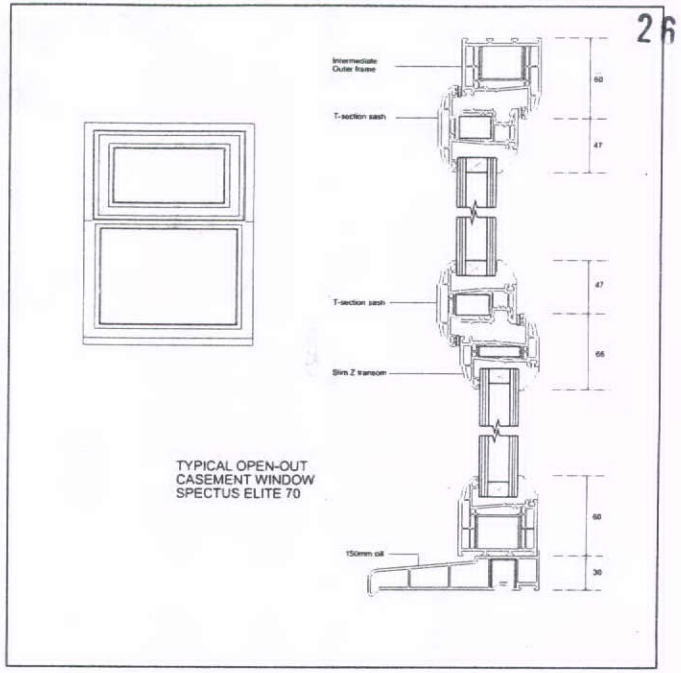

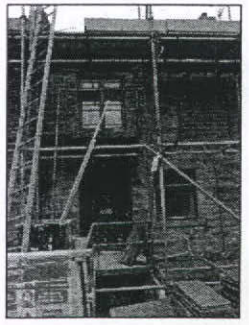

Rear Elevation

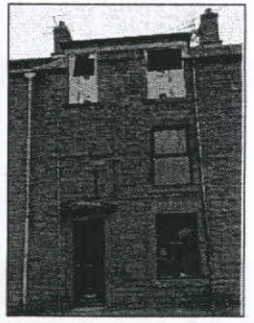

Front Elevation

Rev	Date	Description

Kingfisher Consulting

Kingfisher Consulting , Bailey Castle Yard Market Street
Hayfield High Peak SK22 2EP
t 01663 741312 f 08701 314559 e jb@kingfisher1.net

Project : 2241 55B New Mills Road, Hayfield

Drawing : 2241.03 Elevations

Drawn	JB	Checked		Approved	JB
Revision		Date	March 2012	Scale	As shown @ A1

This document is designed for negotiations with the relevant authorities under the Building Act, Town and Country Planning Acts, and any other relevant legislation. The information contained herein may also be subject to approval under the relevant Acts. All dimensions and any information contained herein must be checked for accuracy on site prior to commencement of any building works.