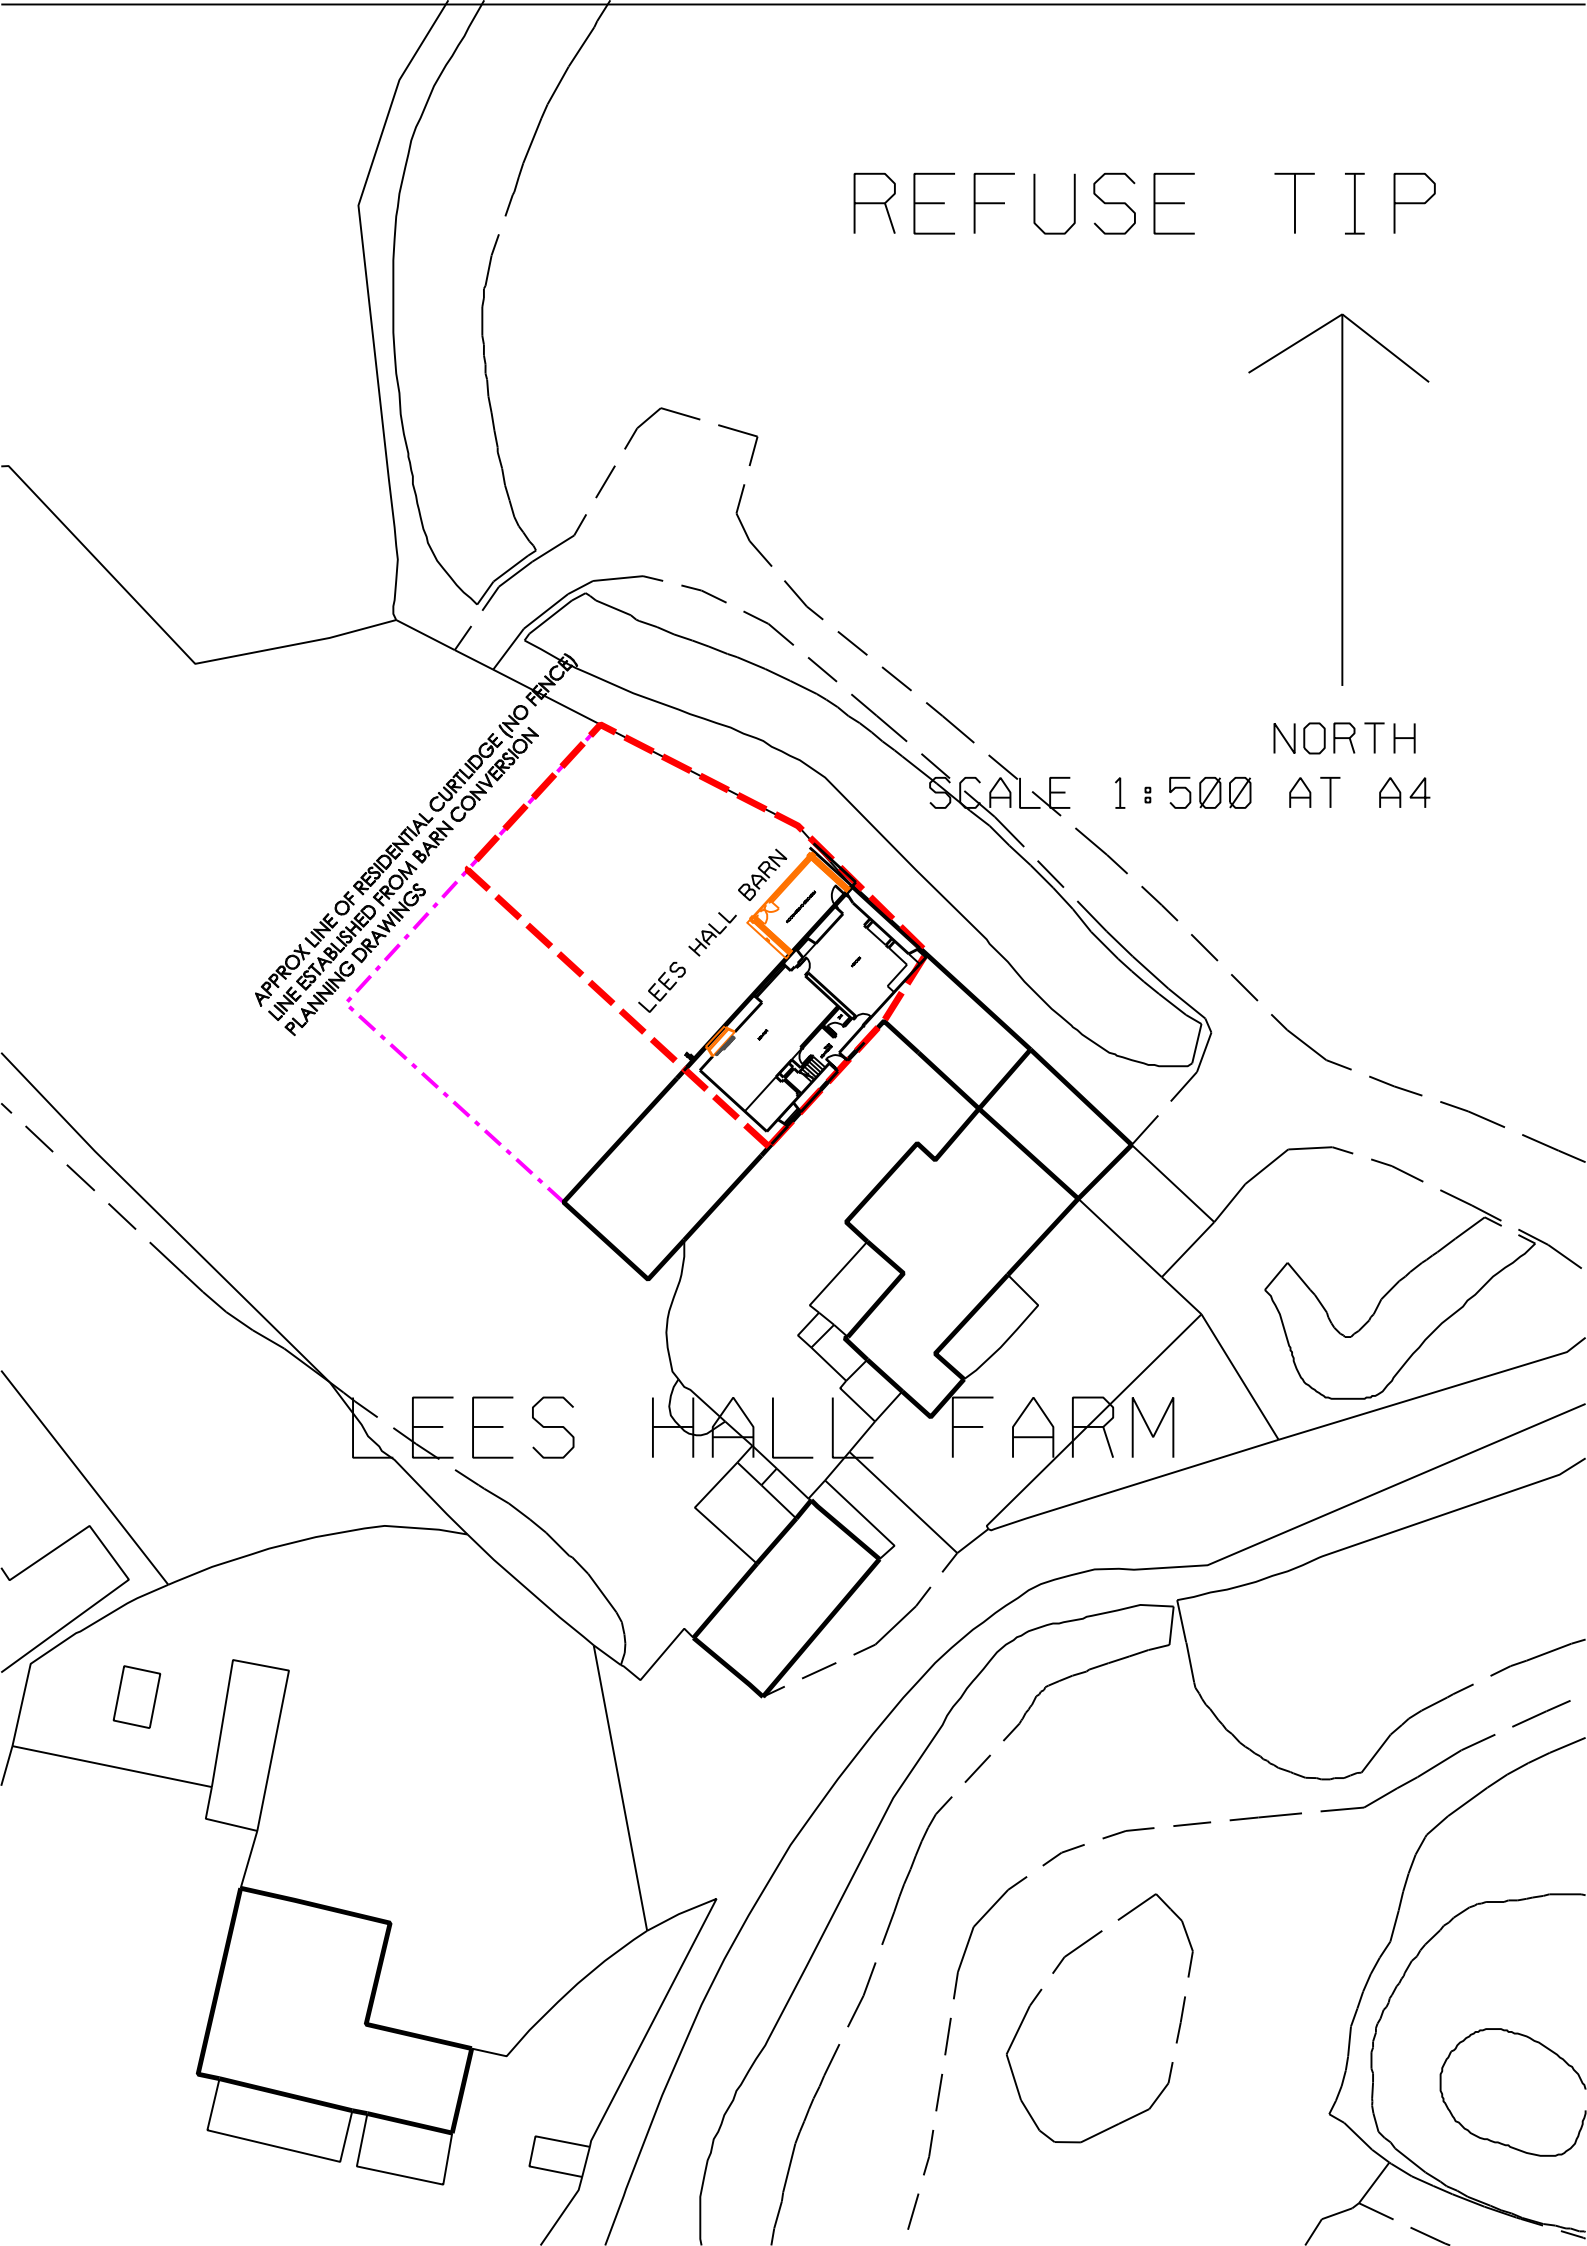
REFUSE TIP
NORTH
SCALE 1:500 AT A4
APPROX LINE OF RESIDENTIAL CURTILDGE (NO FENCE)
LINE ESTABLISHED FROM BARN CONVERSION
PLANNING DRAWINGS
LEES HALL BARN
LEES HALL FARM