

FRONT ELEVATION

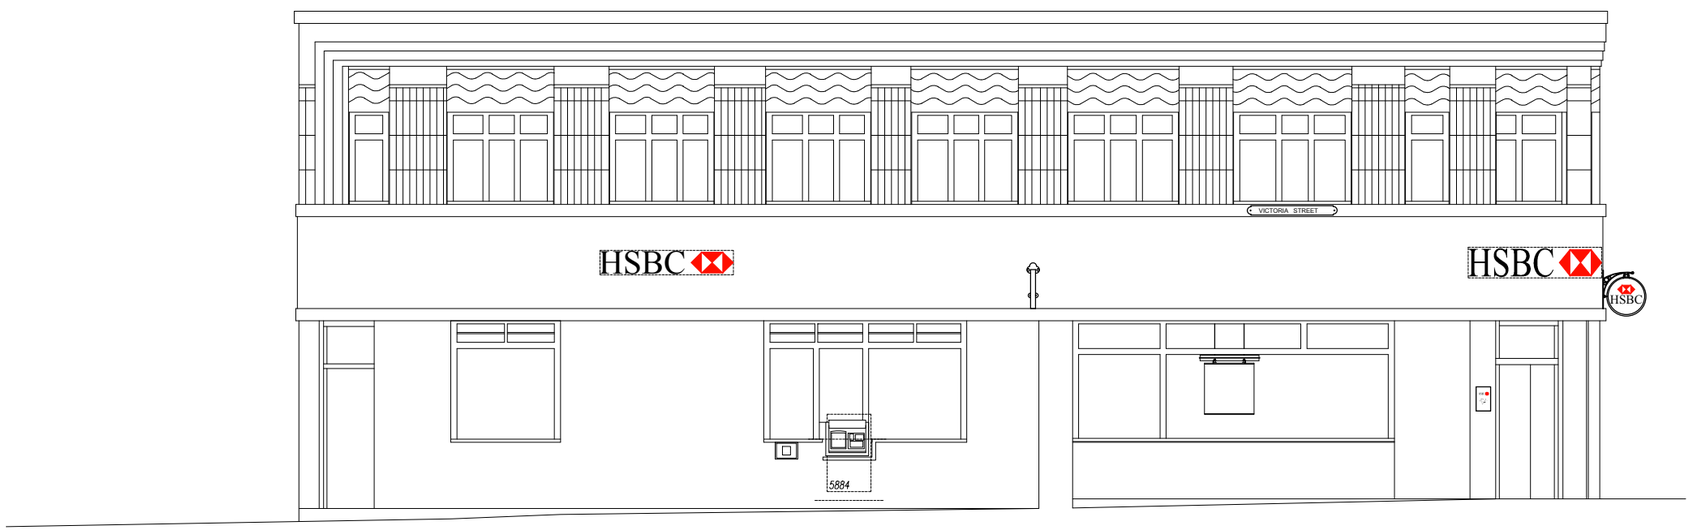

SIDE ELEVATION



Scale - meters

Copyright of this drawing is reserved by AXIS Architecture and issued on the condition that it is not copied, reproduced or disclosed to any third party either wholly or in part without the consent in writing of AXIS Architecture.

The contractor must verify all dimensions on site before making shop drawings or commencing work of any kind. No dimensions to be scaled from this drawing.

RESIDUAL RISK
Wherever possible unnecessary risk is designed out of these proposals.
Where residual risk remains this is assessed and identified on the relevant drawings with this symbol.
Refer to the note and the relevant measures in the Health + Safety documentation

A - (27.01.2012) Drawing revised following initial site visit

Revision

Client
HSBC

Project
HSBC Glossop
Project Refresh

Location
1 High Street West
Glossop, Derbyshire
SK13 8AI

Title
Existing
Elevation

Scale		Drawn	Checked
A1	A3		
50	100	DRH	AXIS

Date
19.01.12

Status
EXISTING

Drawing Revision
26548_E1_EX

Revision
A

Tel 01904 562400 Fax 01904 562462
www.simpsonyork.co.uk
Working in Partnership with
AXIS architecture
Talbot Chambers 2-6 North Church Street Sheffield S1 2DH
tel: +44(0)114 2465944 fax: +44(0)114 2465966 www.axis-architecture.com

X:\26548_HSBC_GlossopREFRESH\PLOT-FILES\26548_E1_EX_Glossop.dwg, 27/01/2012 16:08:28