HPK/2012/0184
-4 APR 2012

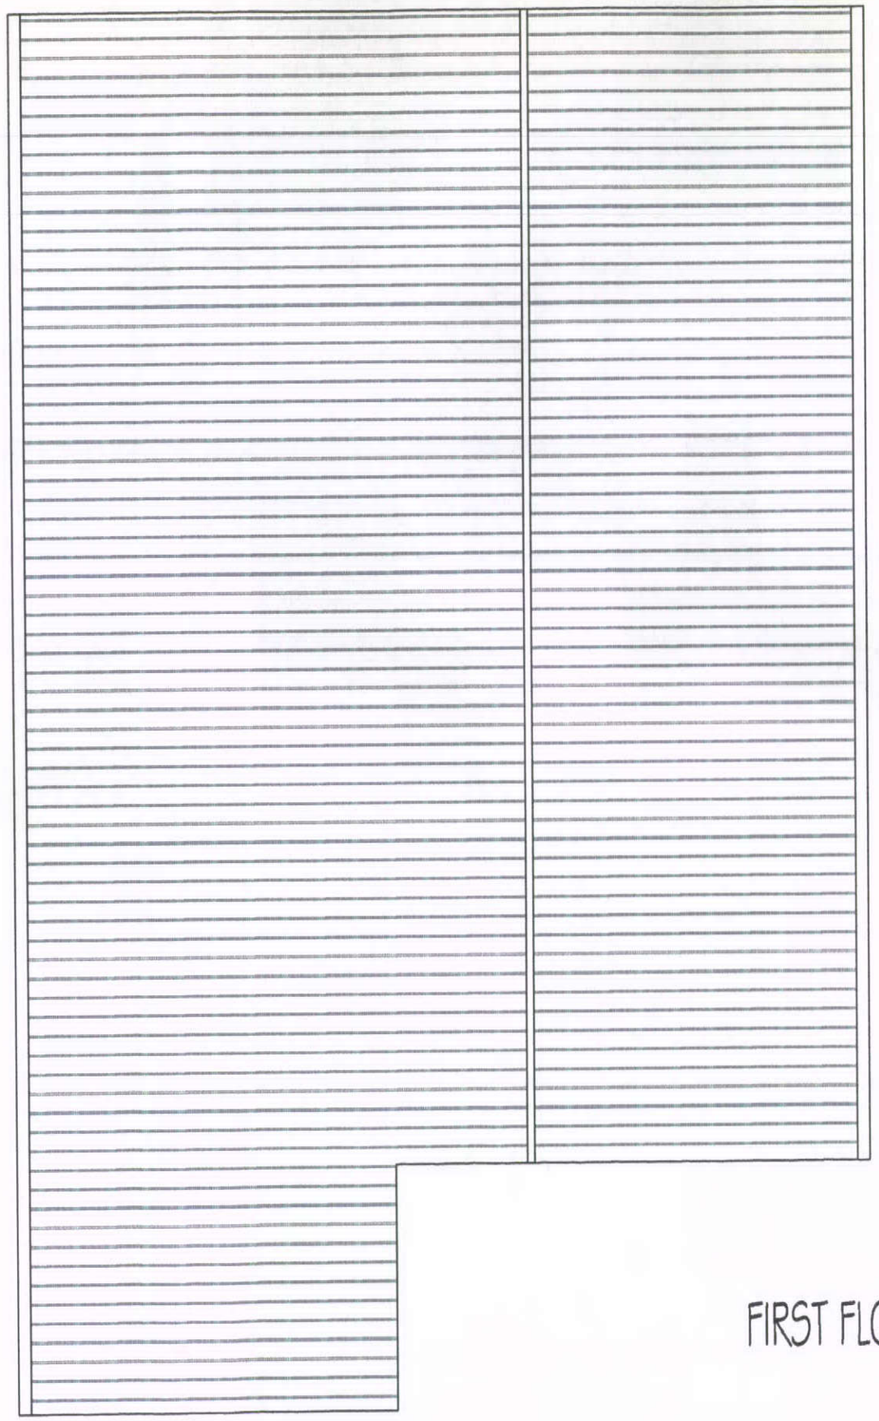

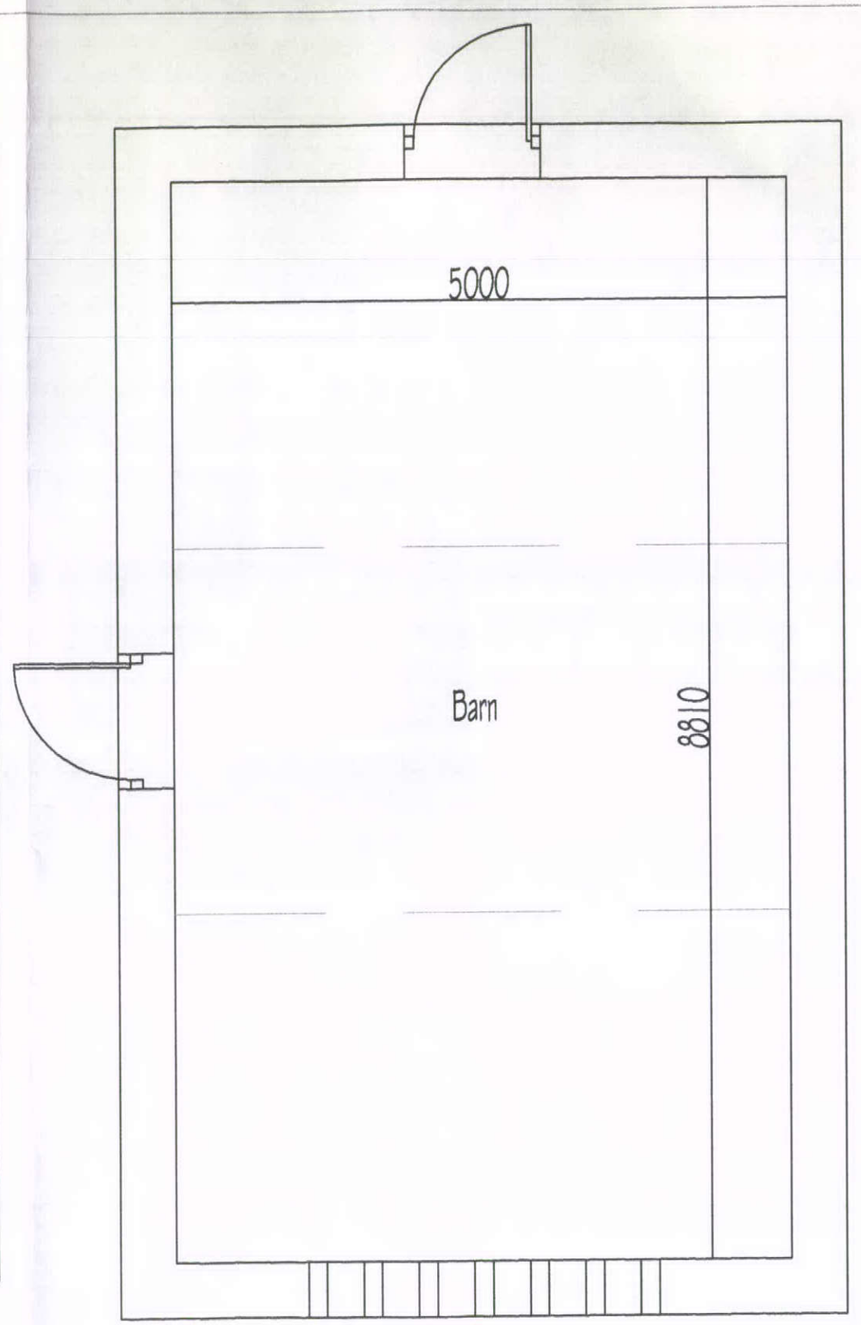

FIRST FLOOR

Conversion of Redundant Barn and Adjacent Building to Dwelling at Cold Harbour Farm	Drg.No. 1105/1/2	Existing
	Scale 1/50	