HPK/2012/0184

-4 APR 2012

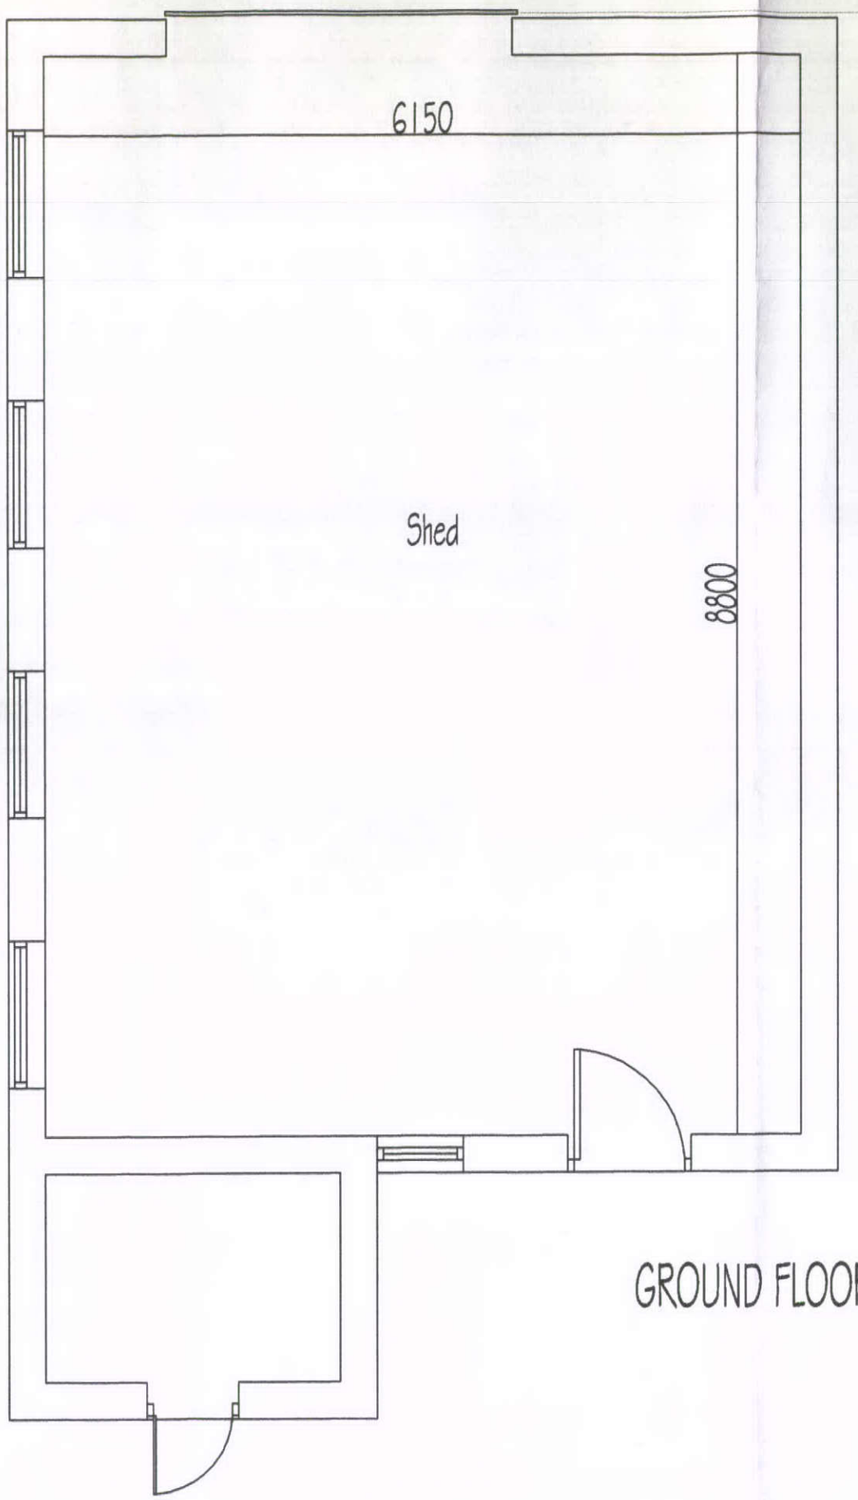

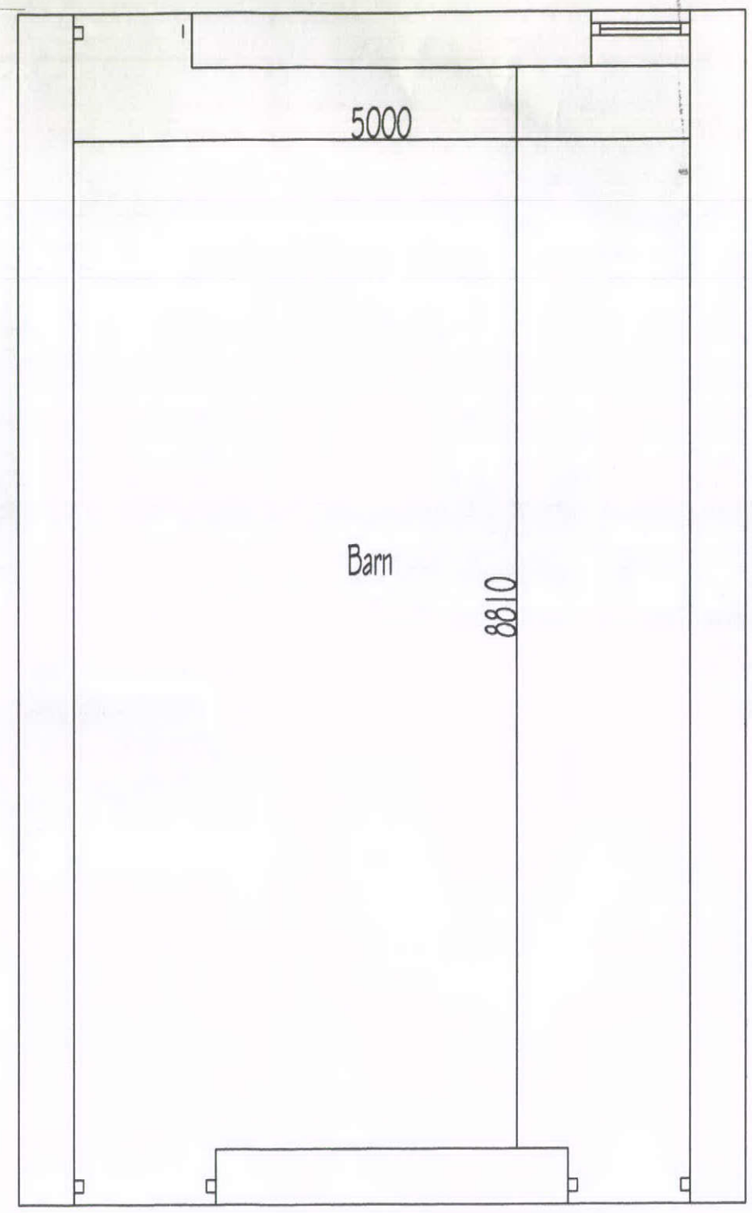

GROUND FLOOR

Conversion of Redundant Barn and Adjacent Building to Dwelling at Cold Harbour Farm

Drg.No. 1105/1/1

Scale 1/50

Existing