THIS DRAWING IS NOT TO BE COPIED OR REPRODUCED
WITHOUT THE PRIOR WRITTEN CONSENT OF PLANMART LTD.



Existing front elevation.



Existing side elevation.



Existing rear elevation.

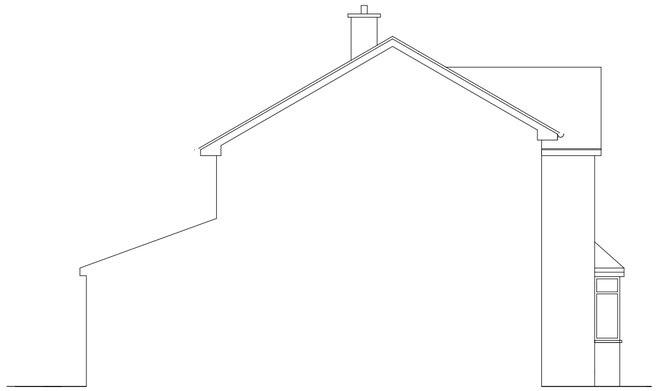

Existing side elevation.

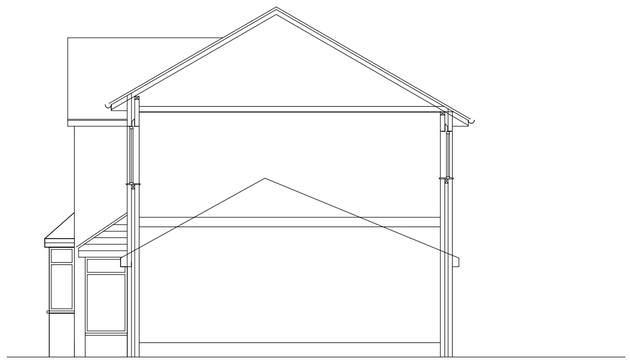

Section

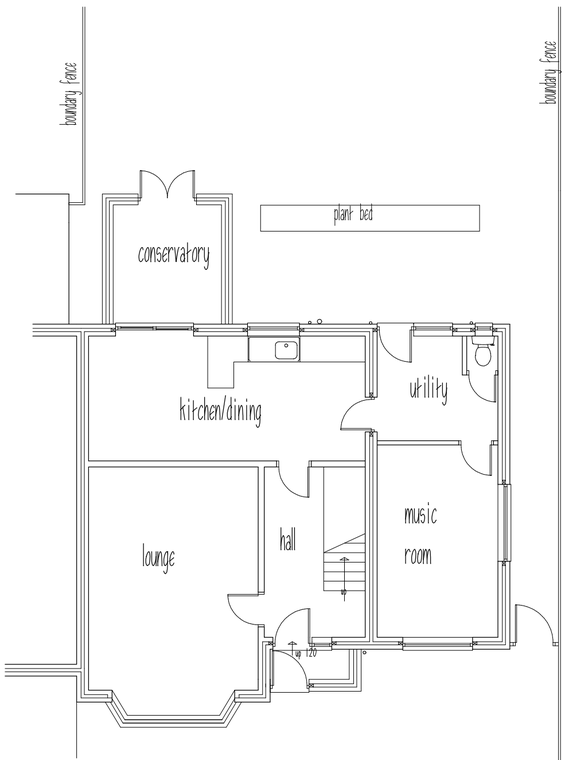

Existing ground floor plan.

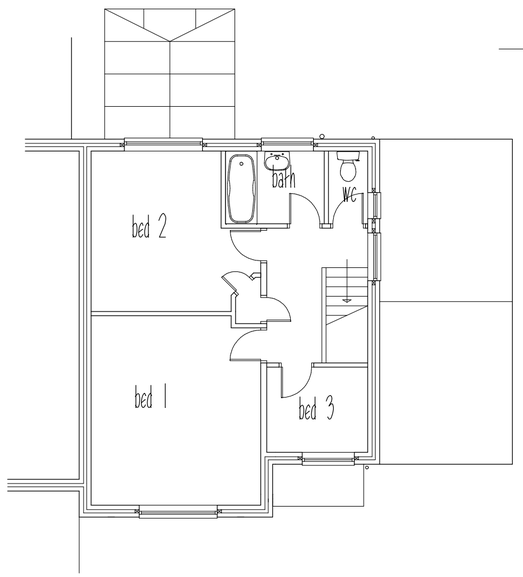

Existing first floor plan.

REVISIONS:
A. Side ele added. 5.4.2012.

PLANMART

Client:

Mr & Mrs Buston,
16 Lismore Road, Buxton, SK17 9AZ.

Project:

Proposed first floor side extension, two storey rear extension
and single storey rear extension.

Title:

Existing plans, section and elevations.

Scale: 1:100 A2 sheet.	
Drawn: MH	Date: Feb 2012.
Project no.: 2428	Drawing no.: 2428-1A

PLANMART LIMITED
53A High St. West, Glossop,
Derbyshire SK13 8AZ.
Tel: 01457 863153 E mail: planmart@btconnect.com