HPK/2012/0194

29 MAR 2012

EXISTING REAR ELEVATION

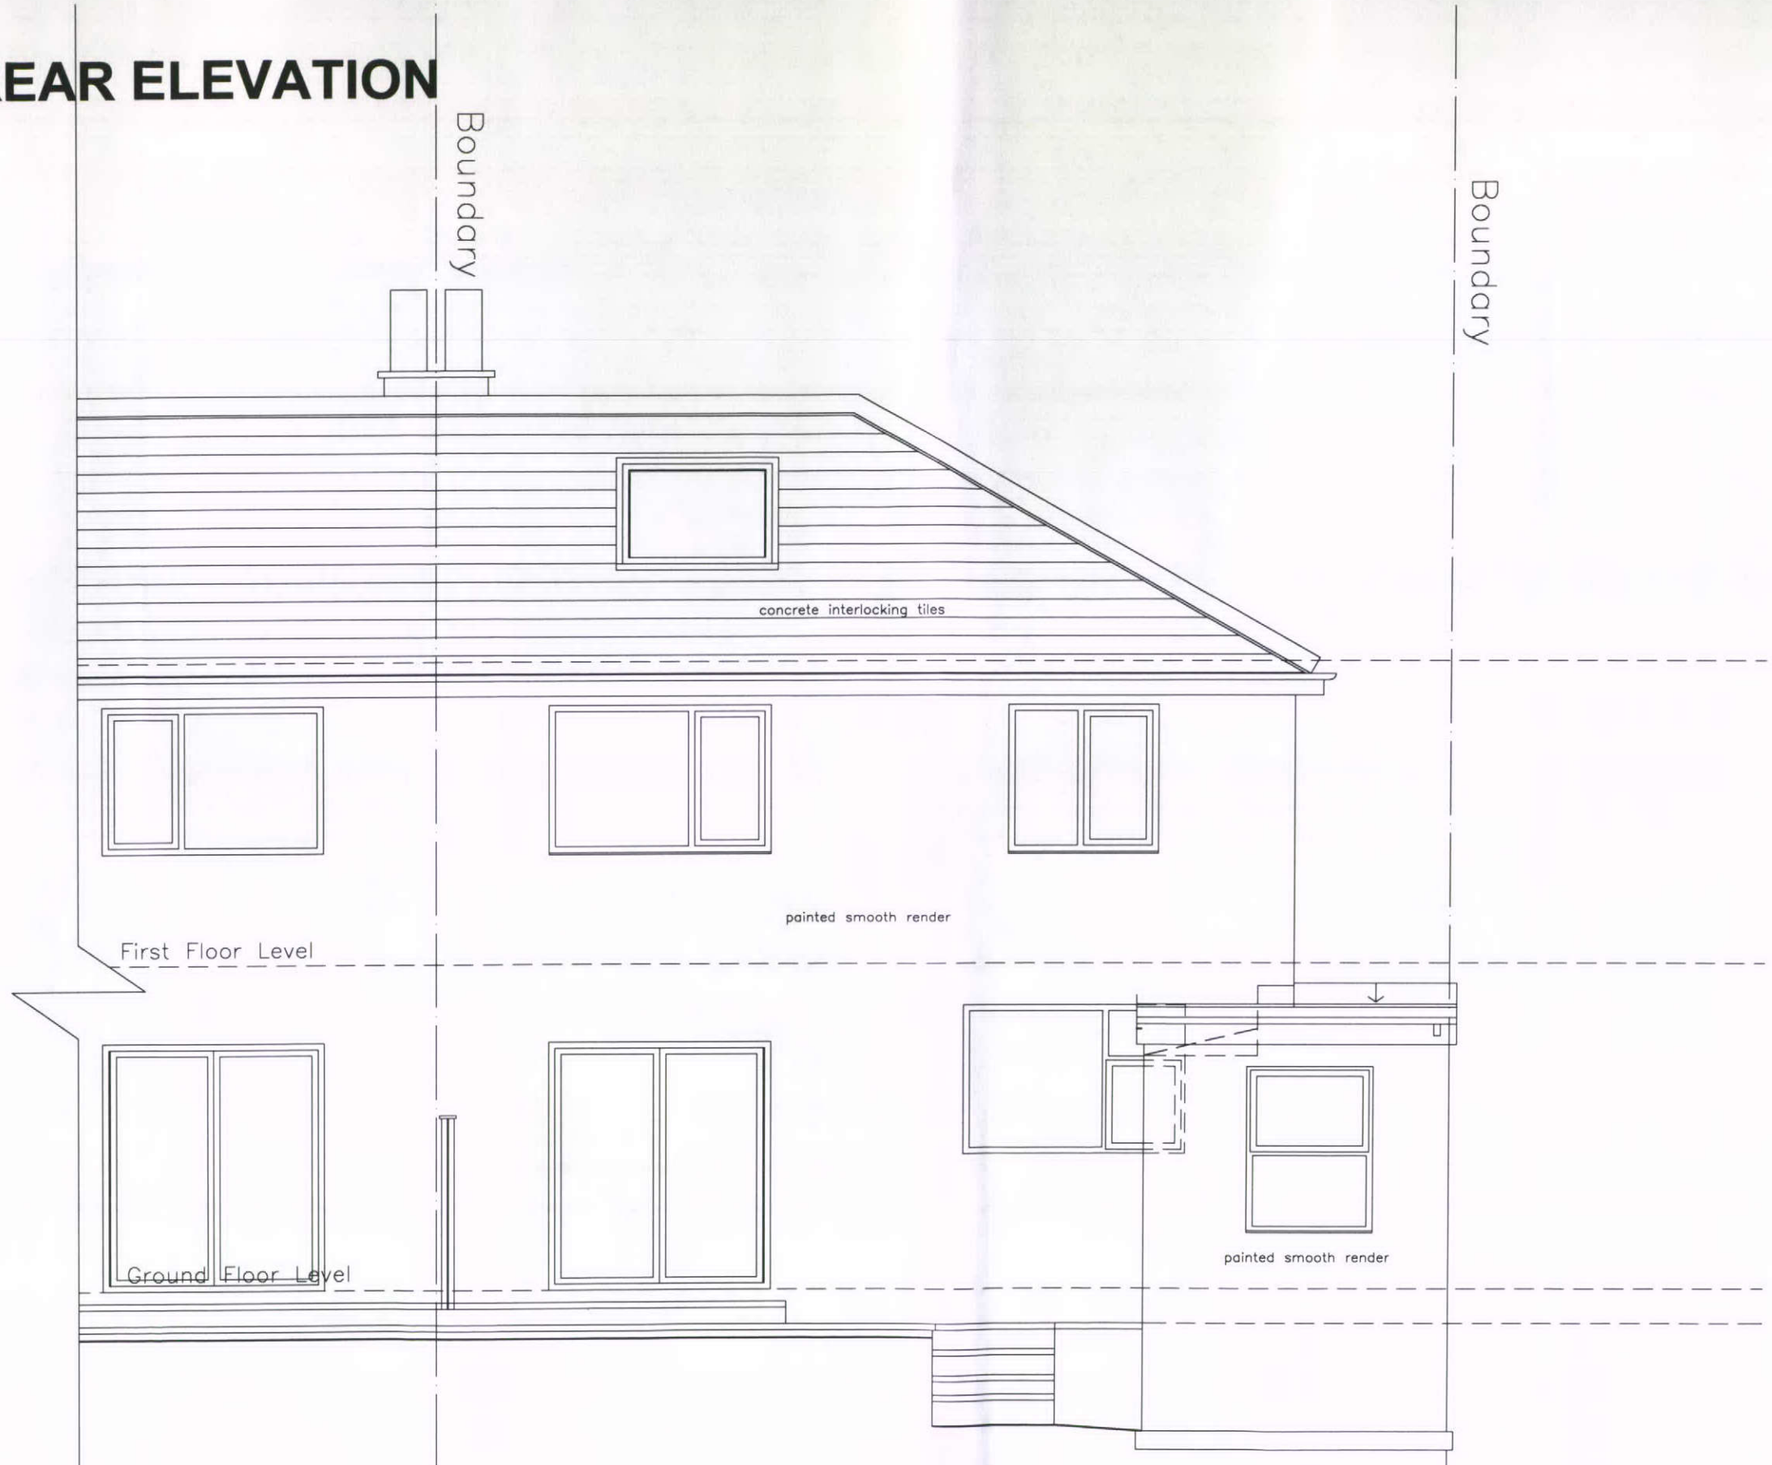

SCALE 1:50 DATE:FEBRUARY 2012

22 FERNEYDALE AVE, HARPUR HILL, BUXTON, HIGH PEAK, SK17 9LW.