HPK/2012/0194

29 MAR 2012

# EXISTING SECTIONAL / SIDE ELEVATION

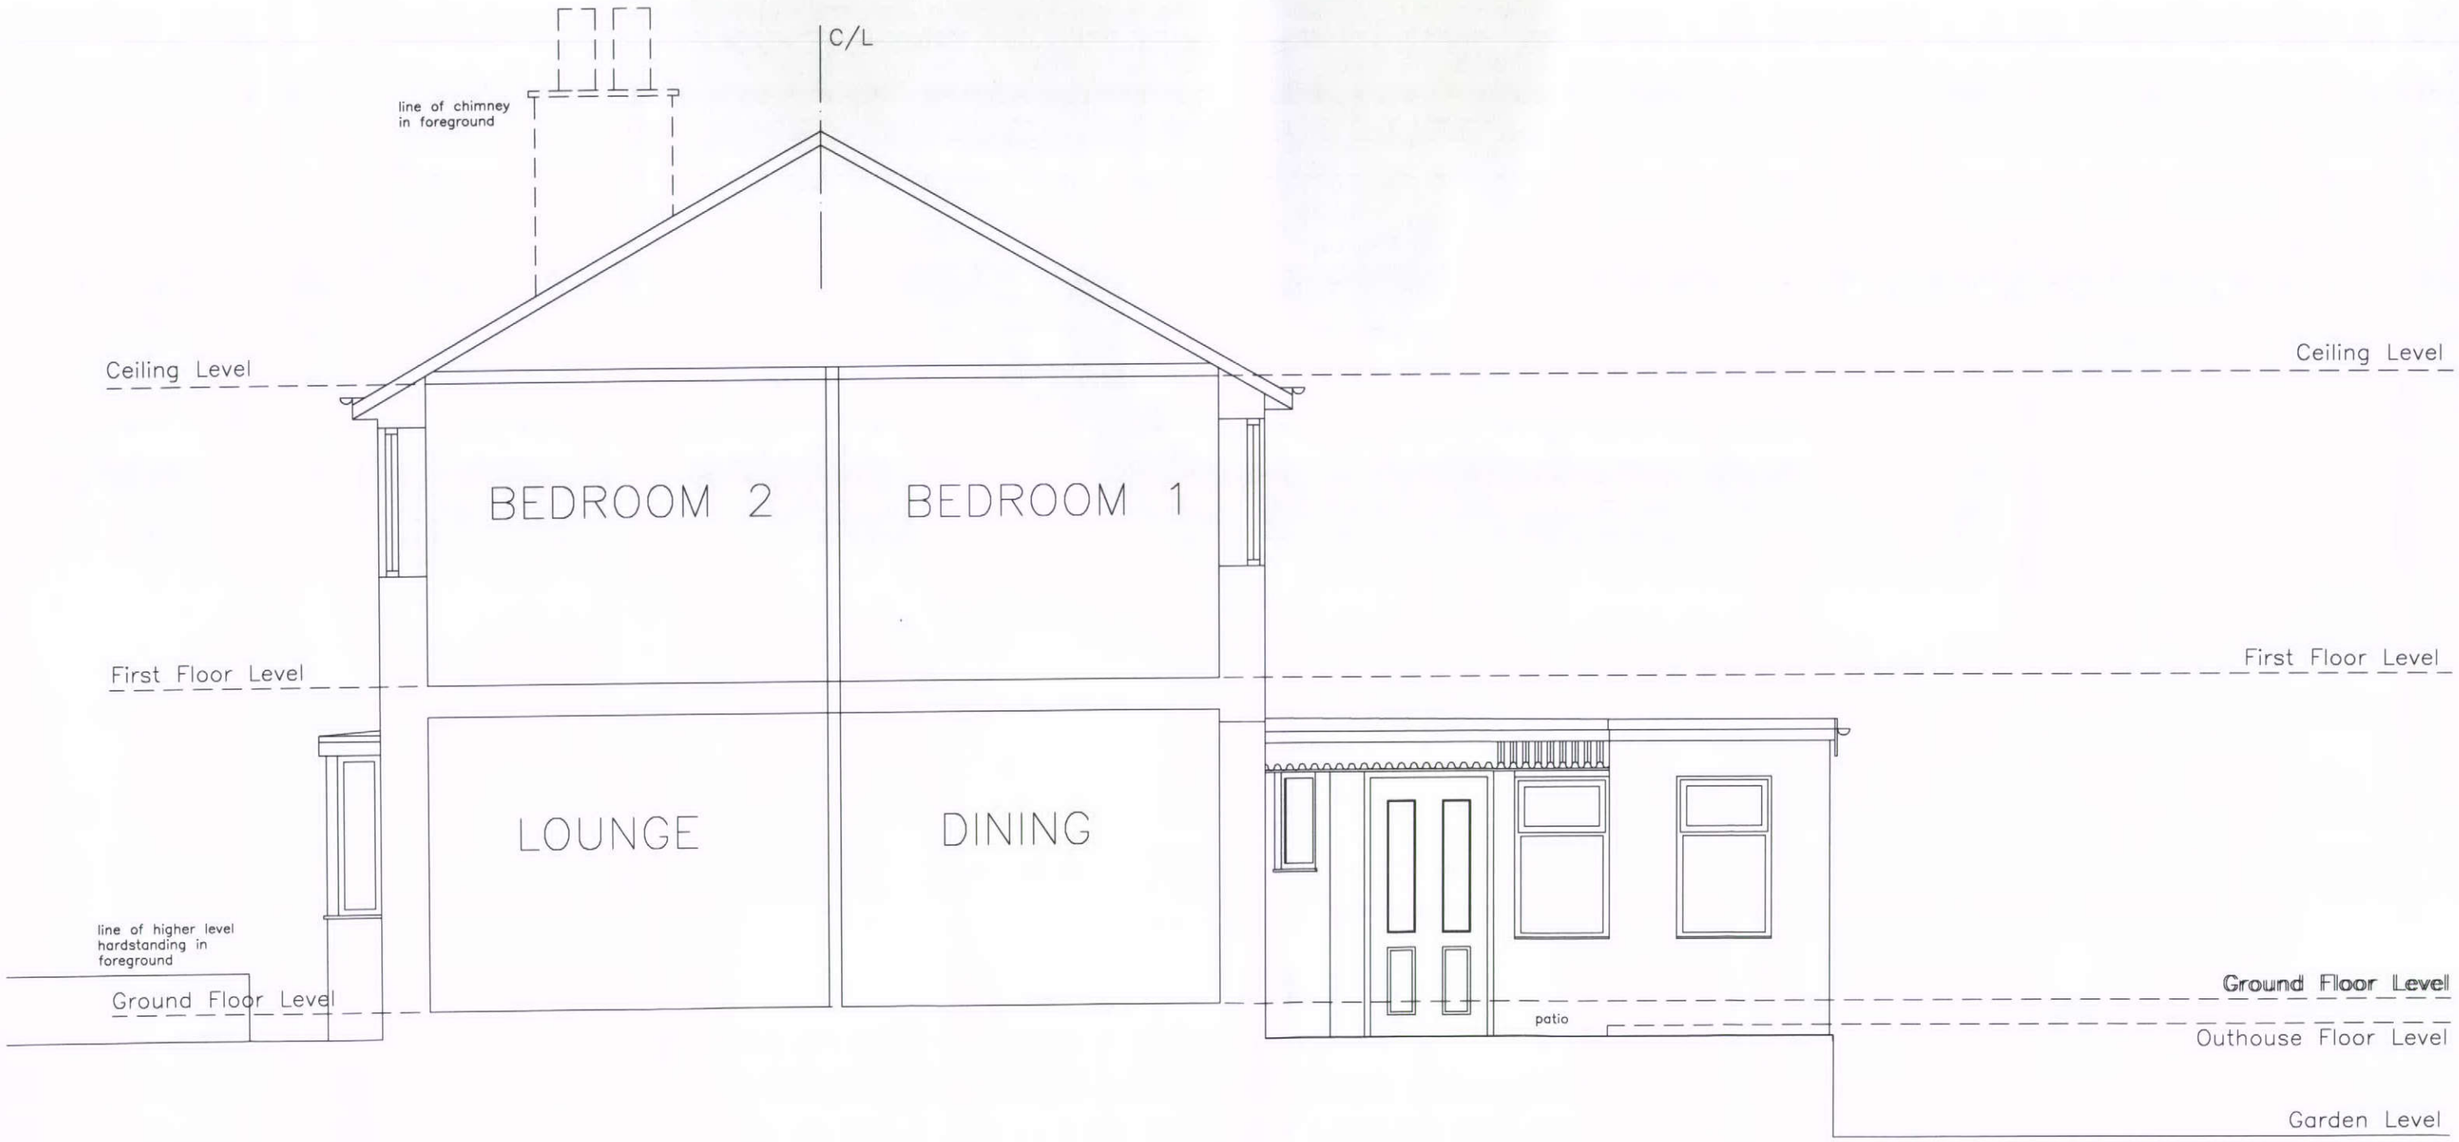


SCALE 1:50 DATE:FEBRUARY 2012

## 22 FERNEYDALE AVE, HARPUR HILL, BUXTON, HIGH PEAK, SK17 9LW.