HPK/2012/0194

29 MAR 2012

LOCATION PLAN

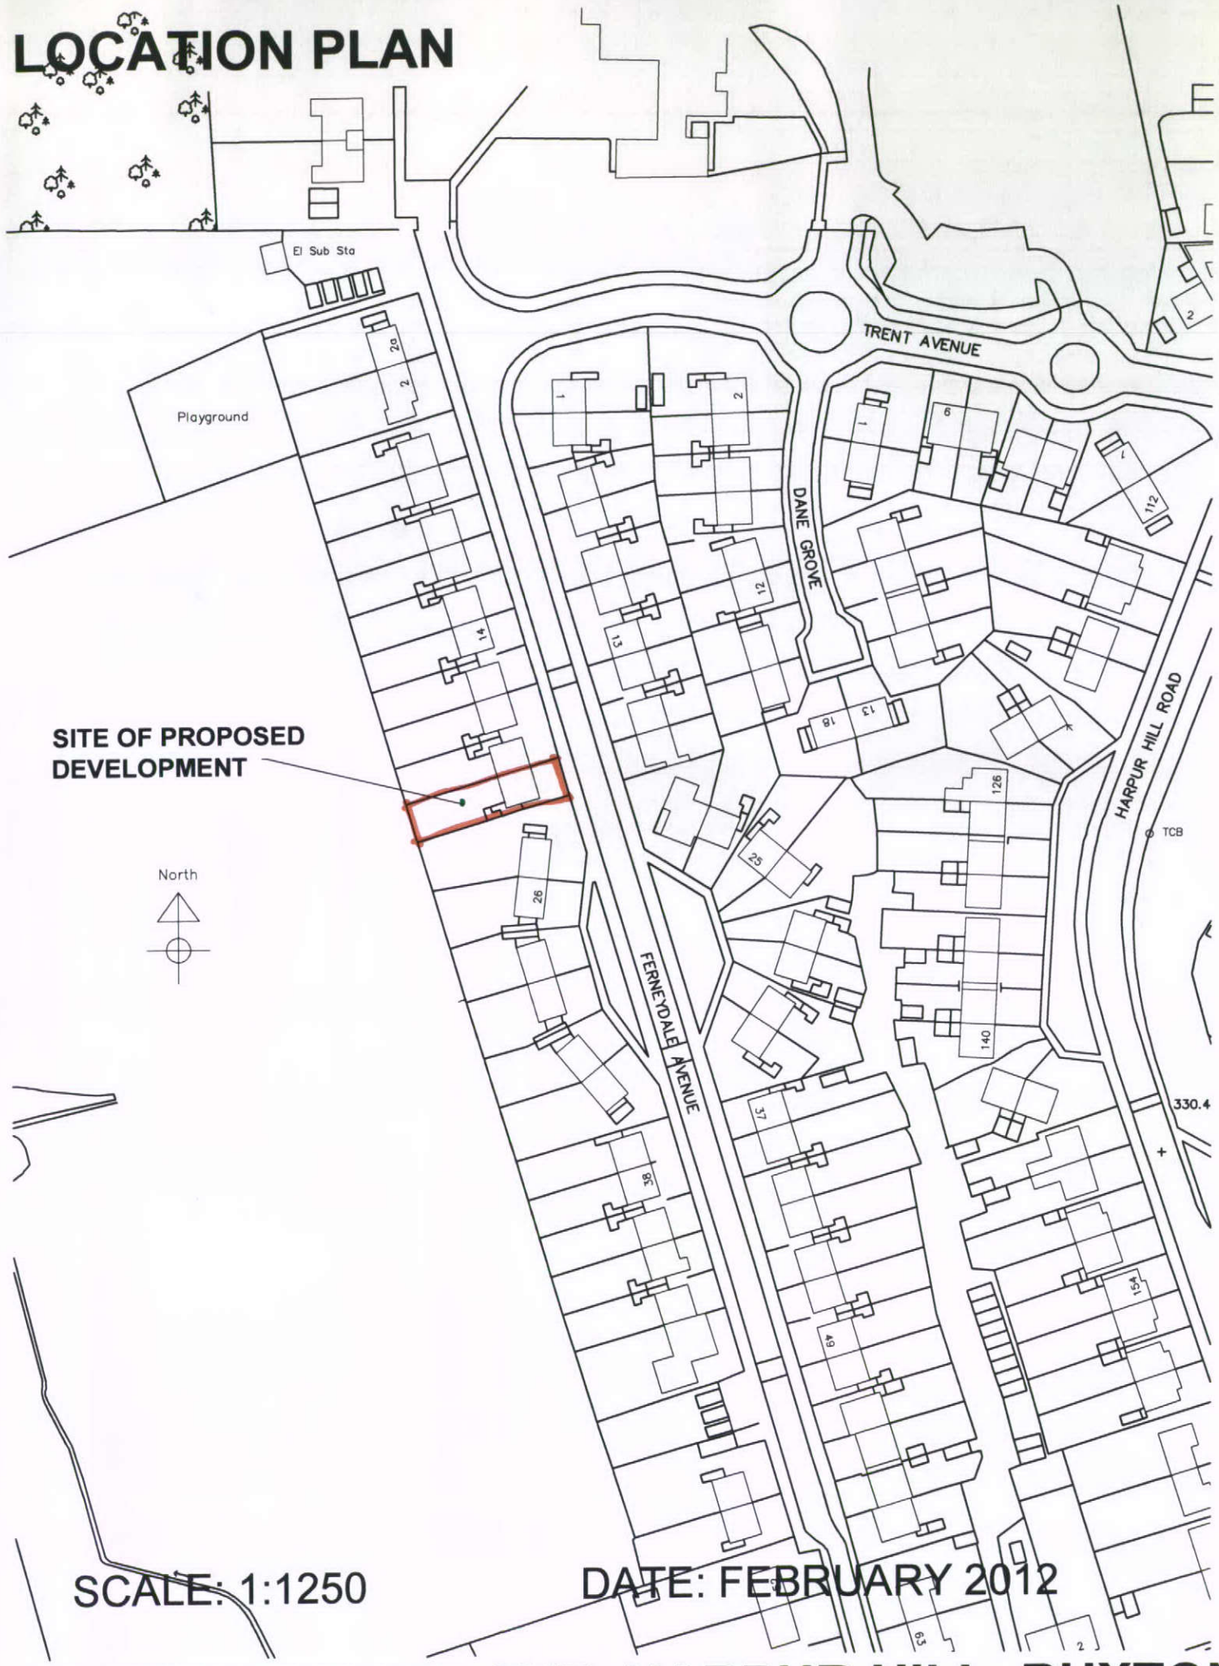

SCALE: 1:1250 DATE: FEBRUARY 2012

SITE PLAN

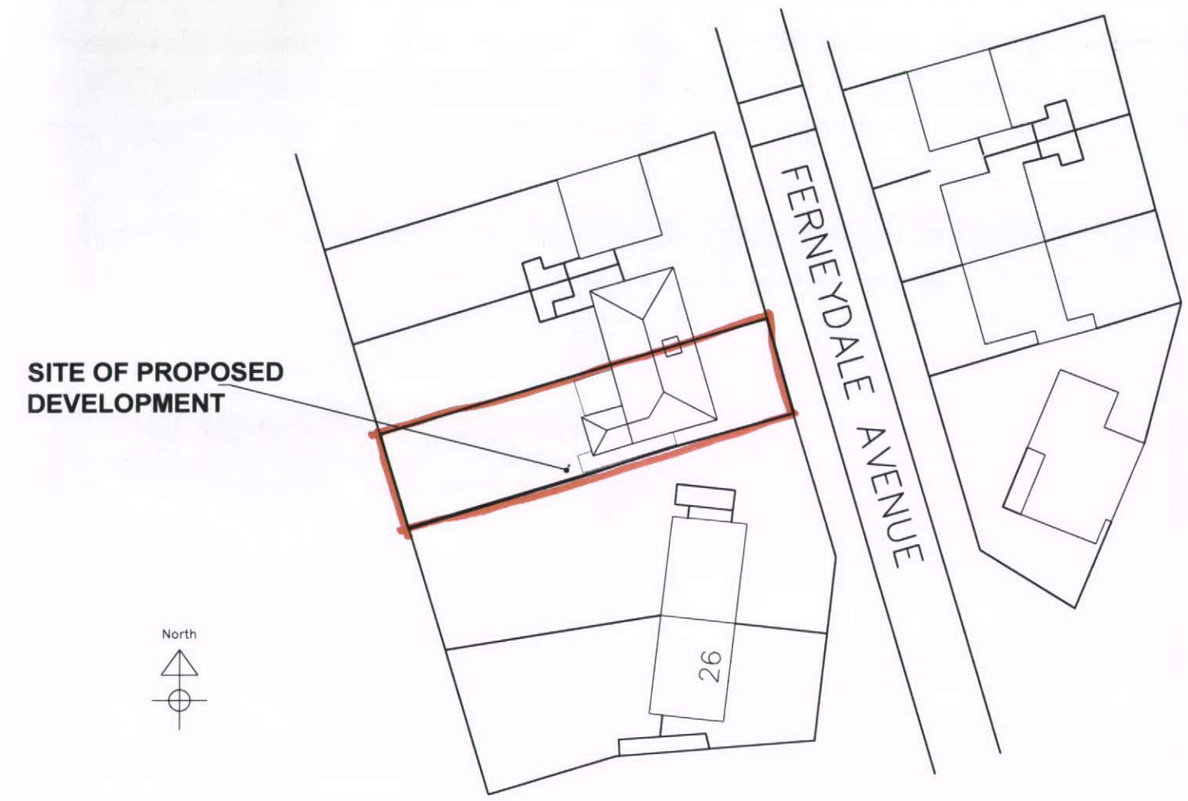

SCALE: 1:500 DATE: FEBRUARY 2012

22 FERNEYDALE AVE, HARPUR HILL, BUXTON, HIGH PEAK, SK17 9LW.