Proposed Building Plan

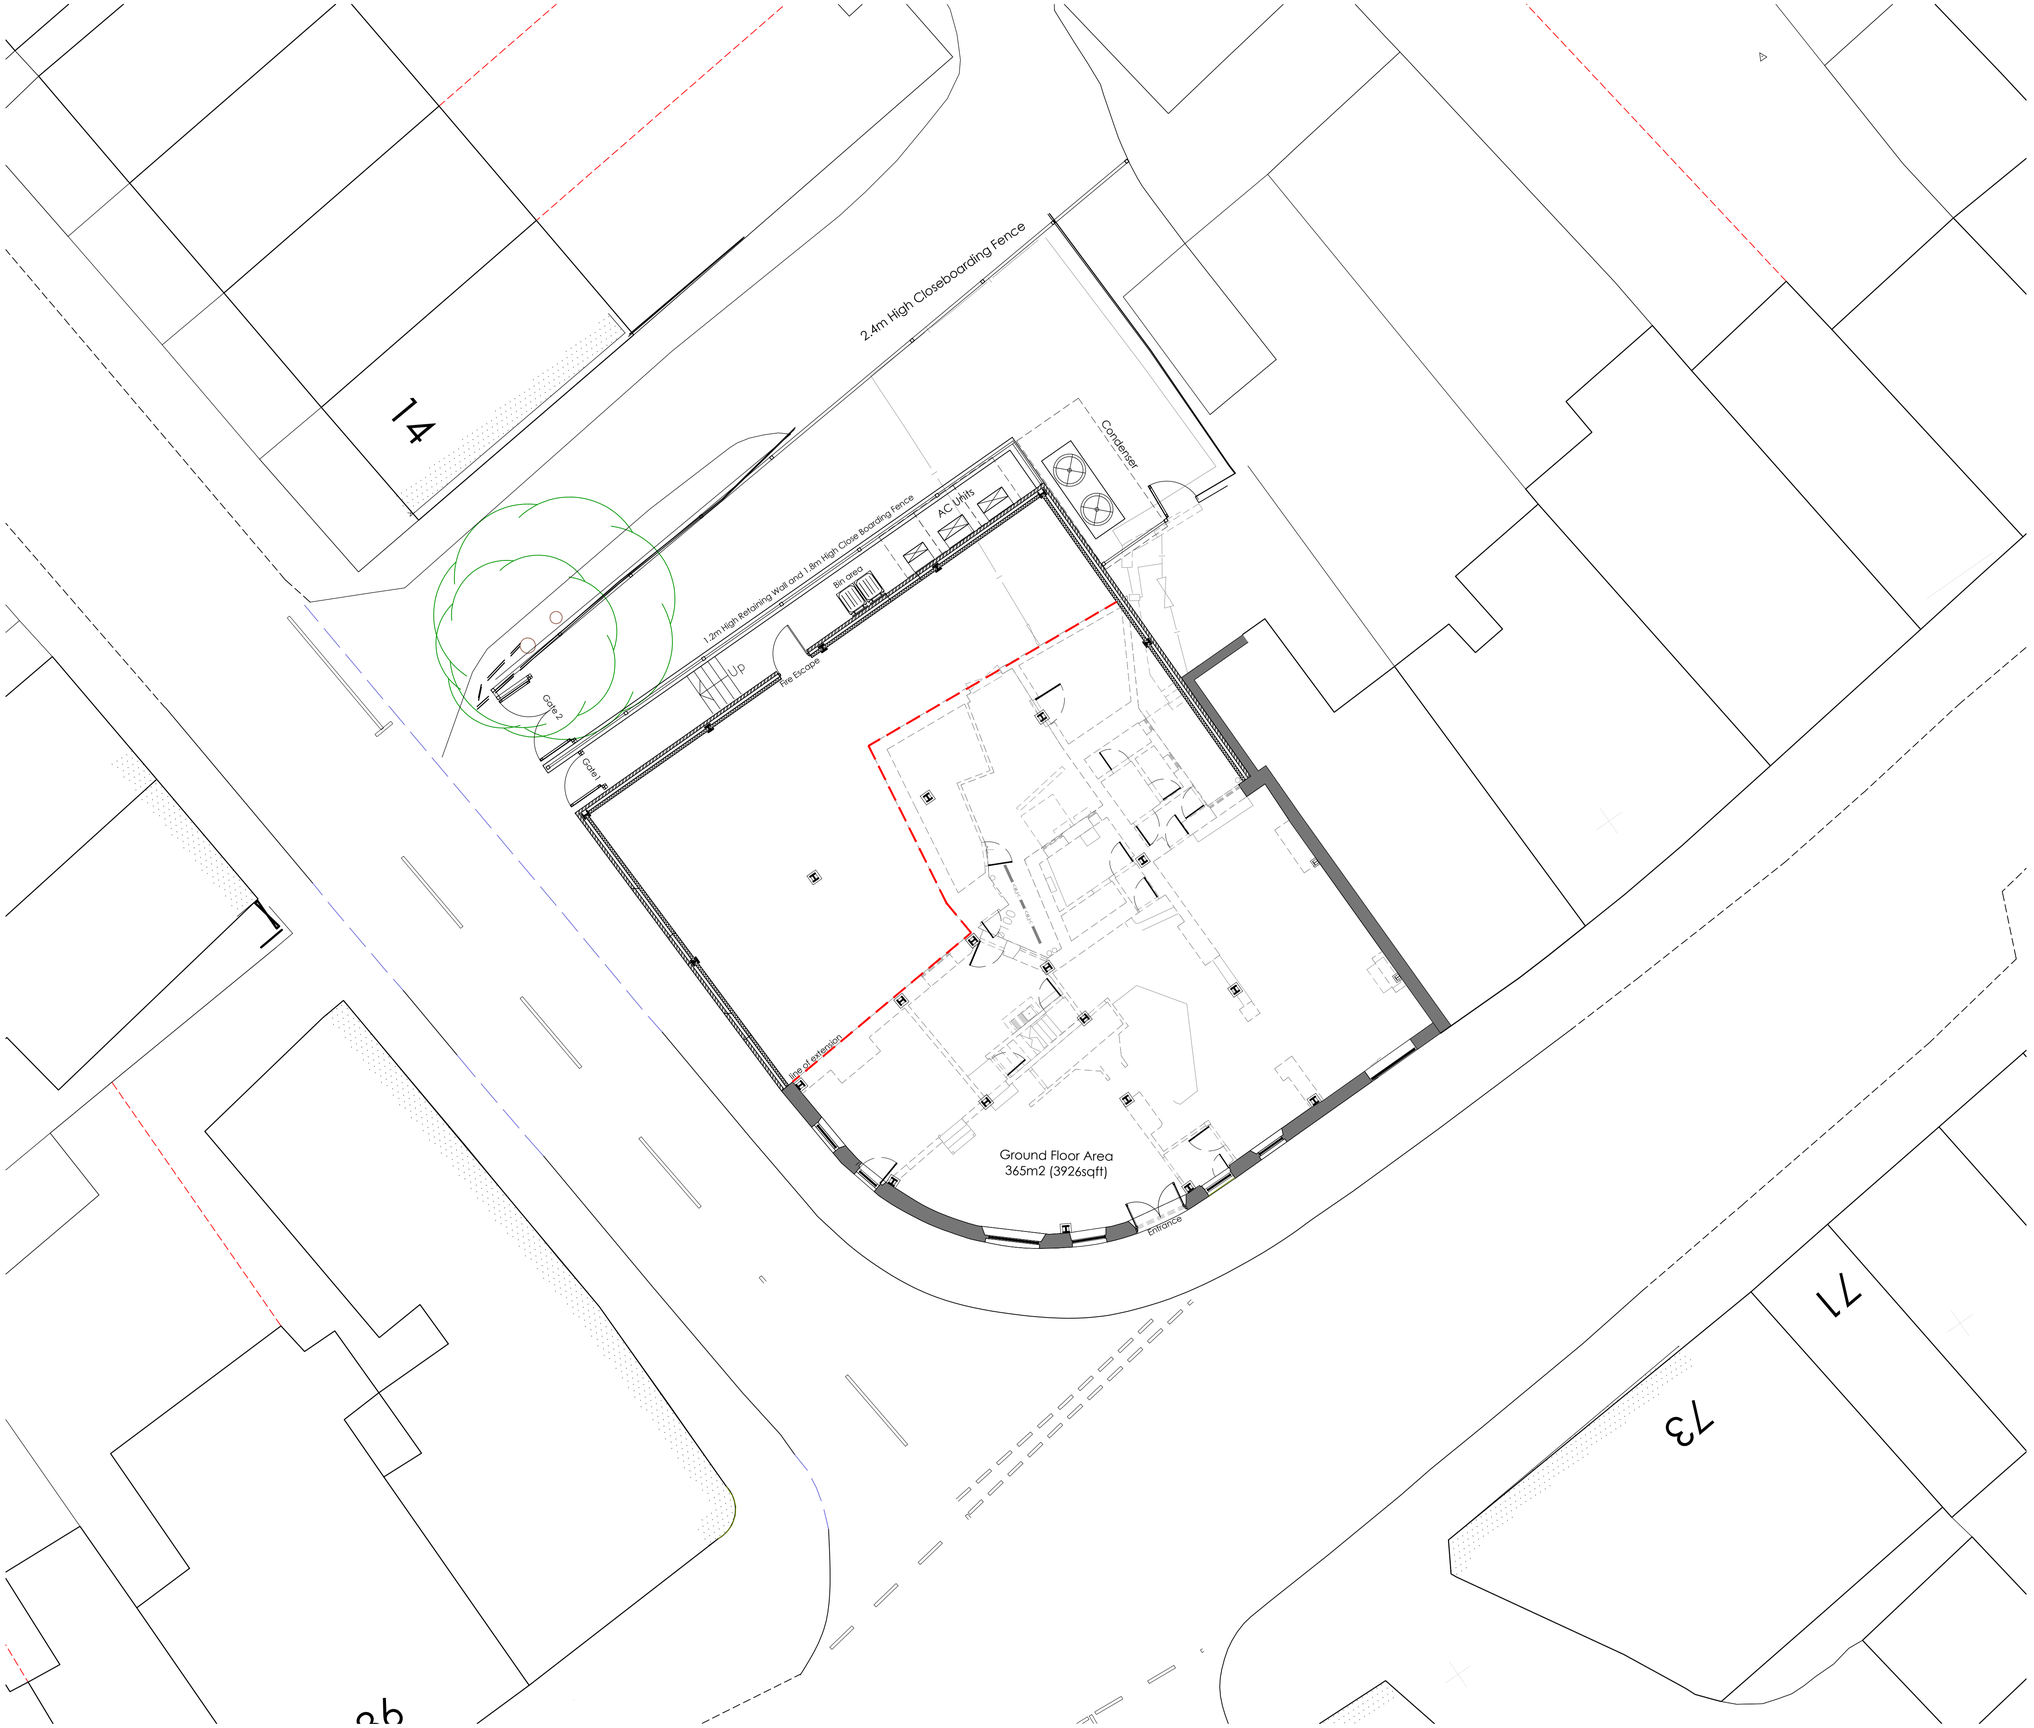


archer architects
Copyright Archer Architects. All dimensions to be verified on site.

ISO 9001 REGISTERED FIRM

Revision: By Approved

FOR PLANNING PURPOSES

archer architects
Office 7, Gateway 1000
Arlington Business Park
Whittle Way
Stevenage
Hertfordshire
SG1 2FP

t: 01438 749400
f: 01438 749591
e: arc@archer.uk.com
www.archerarchitects.co.uk

Client:

TESCO EXPRESS

Project:

Masons Arms
87 Station Road, Hadfield, SK13 1DL

Drawing Title:

PROPOSED BUILDING PLAN
PLANNING APPLICATION

| Scale: | Date: | Drawn: | Checked: |
|---|---|---|---|
| 1:100@A1 | 28.03.2012 | LH | |

| Project No: | Drawing No: | Revision: |
|---|---|---|
| 4186 | (P)103 | - |