new planning application March 2012
for natural stone faced Oil Store

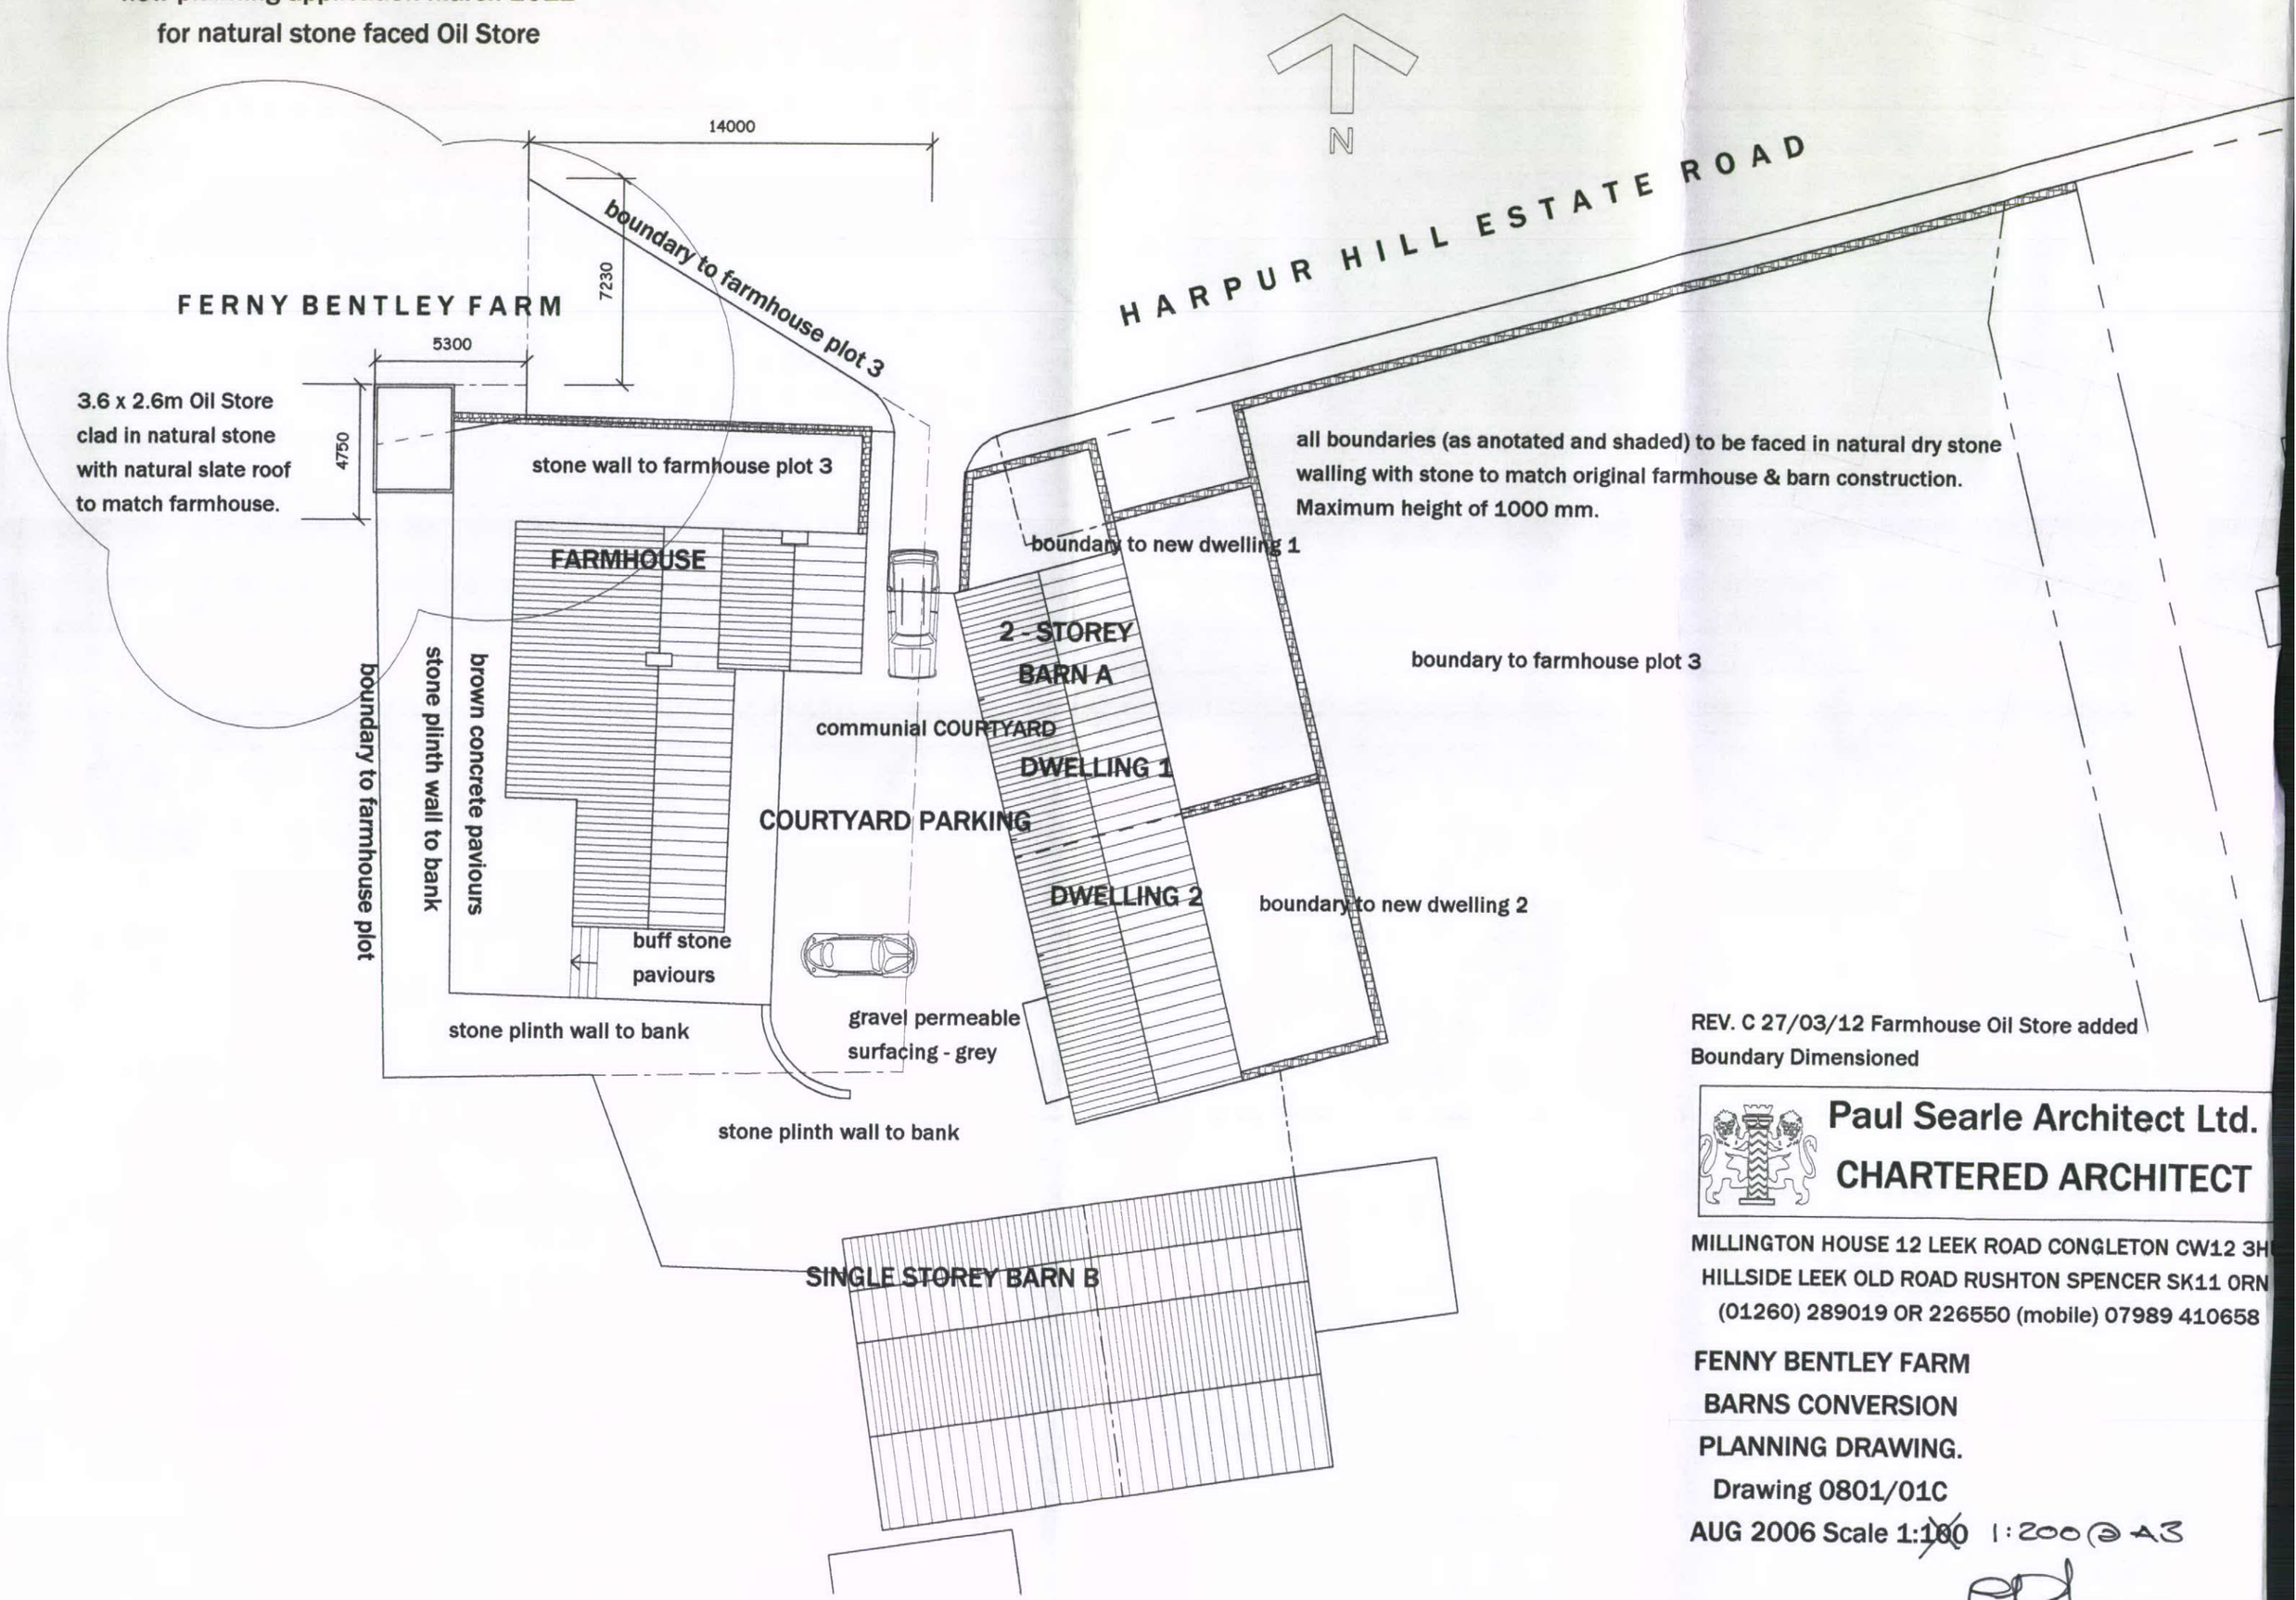

REV. C 27/03/12 Farmhouse Oil Store added
Boundary Dimensioned

Paul Searle Architect Ltd.
CHARTERED ARCHITECT
MILLINGTON HOUSE 12 LEEK ROAD CONGLETON CW12 3H
HILLSIDE LEEK OLD ROAD RUSHTON SPENCER SK11 0RN
(01260) 289019 OR 226550 (mobile) 07989 410658

FENNY BENTLEY FARM
BARNS CONVERSION
PLANNING DRAWING.
Drawing 0801/01C
AUG 2006 Scale ~~1:100~~ 1:200 @ A3