## Cross Section A

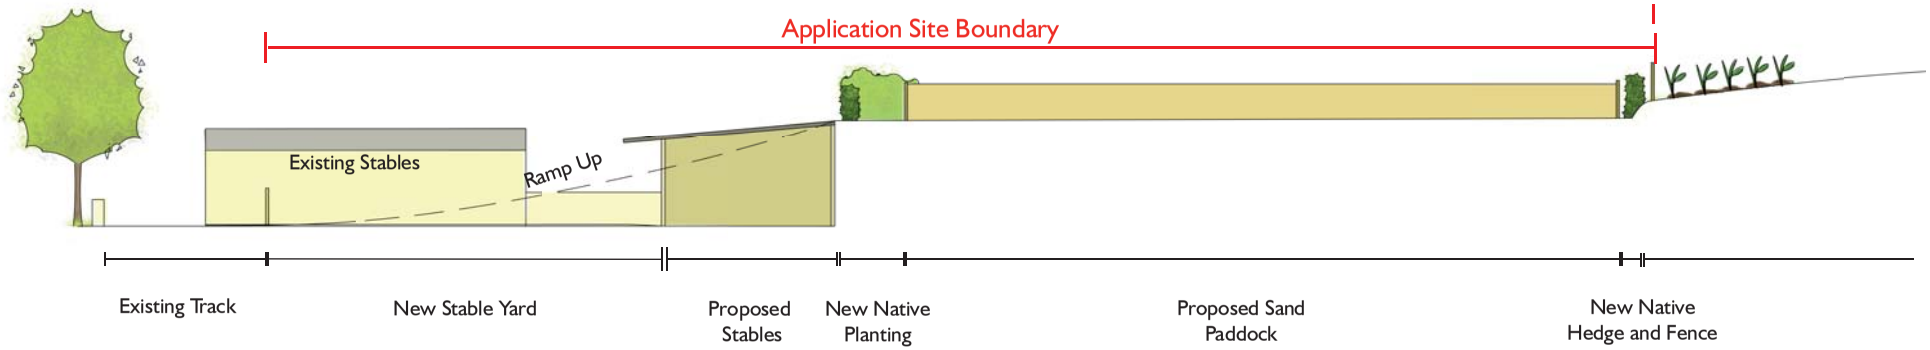


## Site Plan (Not to scale)

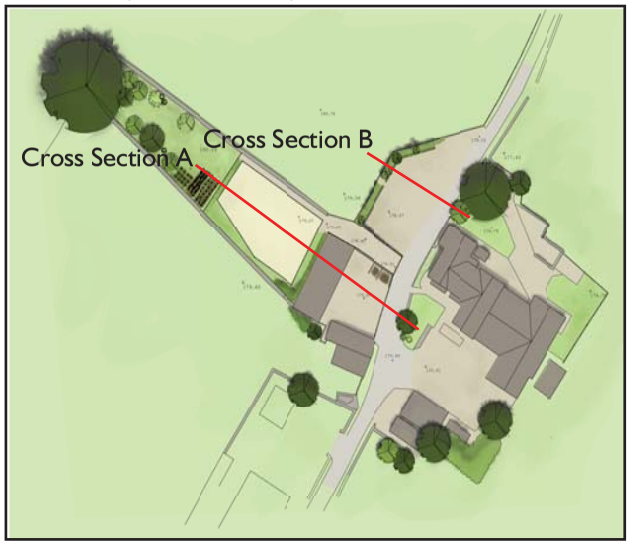


## Cross Section B

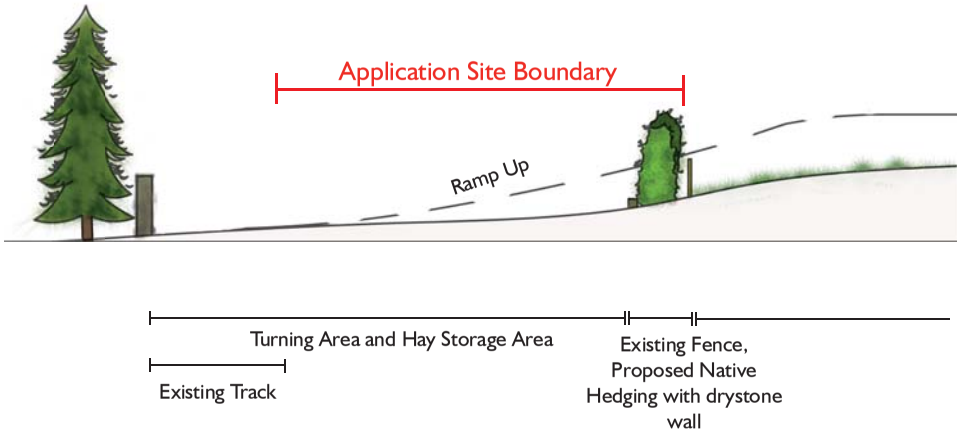


e*SCAPE urbanists

e*SCAPE Urbanists Ltd
The Studio, Hartsgrove Farm
Hollin Lane, Sutton
Macclesfield, SK11 0NN
Tel: 01625 615874
Email: hello@escape-urbanists.com

Project Title
WILL HEY FARM STABLES

e*SCAPE Job No.
12-001

Client
MR AND MRS. WILSON

Drawing Number
12-001-P003

Revision
REV B

Drawing Title
CROSS SECTIONS ACROSS SITE

Scale
1:200@ A4

Date
03/03/2012