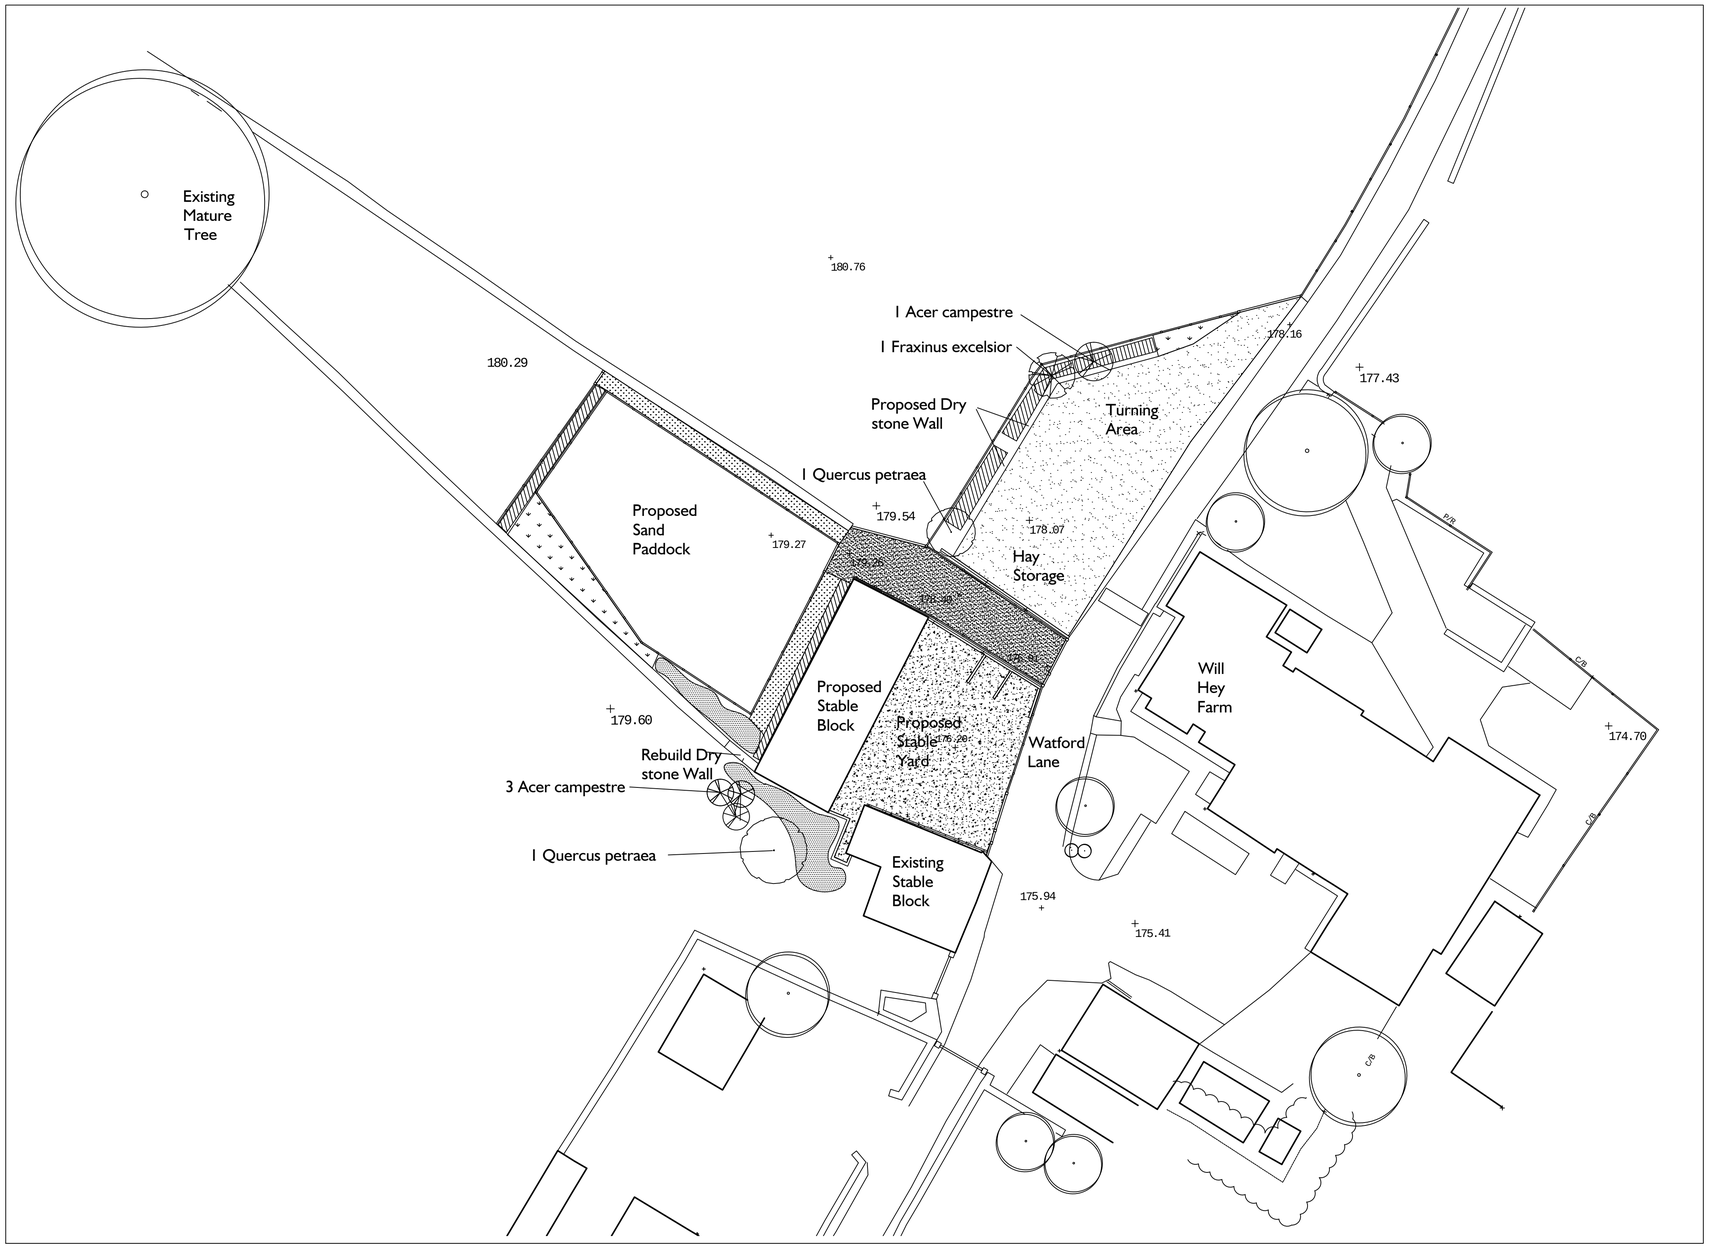

KEY

- Compacted Recycled Road Planings
- Concrete
- Grass
- Hedgerow
- Native Planting
- Self Binding Gravel
- Wildflower
- Wooden Post and Rail Fence at height
- 179.54 Proposed Levels

PLANTING SCHEDULE

Species	Qty	Size		Type	Comments
Tree Planting					
Acer campestre	4	16-18 cm	EHS	Rootball	
Fraxinus excelsior	1	16-18 cm	EHS	Rootball	
Quercus petrea	1	16-18 cm	EHS	Rootball	
Hedgerow Planting					
Crataegus monogyna		600-900mm	Whip		To be planted as a doublstaggeredrow. 5 per linear meter plar 450mm centers.

Native Planting

Species	% of Mix	Size	Type	Comments
Acer campestre	20%	600-900mm	Bare Root	To be planted in groups of 5-7
Corylus avellana	20%	600-900mm	Bare Root	
Crataegus monogyna	40%	600-900mm	Bare Root	
Fraxinus excelsior	10%	600-900mm	Bare Root	
Ilex aquifolium	10%	600-900mm	Bare Root	

Wildflower

Wildflower mix to be locally sourced indigenous mix.

Rev	Date	Description	Initials

e*SCAPE urbanists

e*SCAPE Urbanists
The Studio
Hartsgrove Farm
Hollin Lane
Sutton
Macclesfield
Cheshire
SK11 0NN

t: 01625 615874
e: hello@escape-urbanists.com
w: www.escape-urbanists.com

Client
Will Hey Farm Stables

Project
Proposed Stable Block

Description
Will Hey Farm
Landscape Planting and Hardworks

Status
For Planning

Scale	Drawn	Date
1:200	MI	March 2012
Job number	Drawing number	Revision
12-001	P006	-

Original size 100mm @ A1