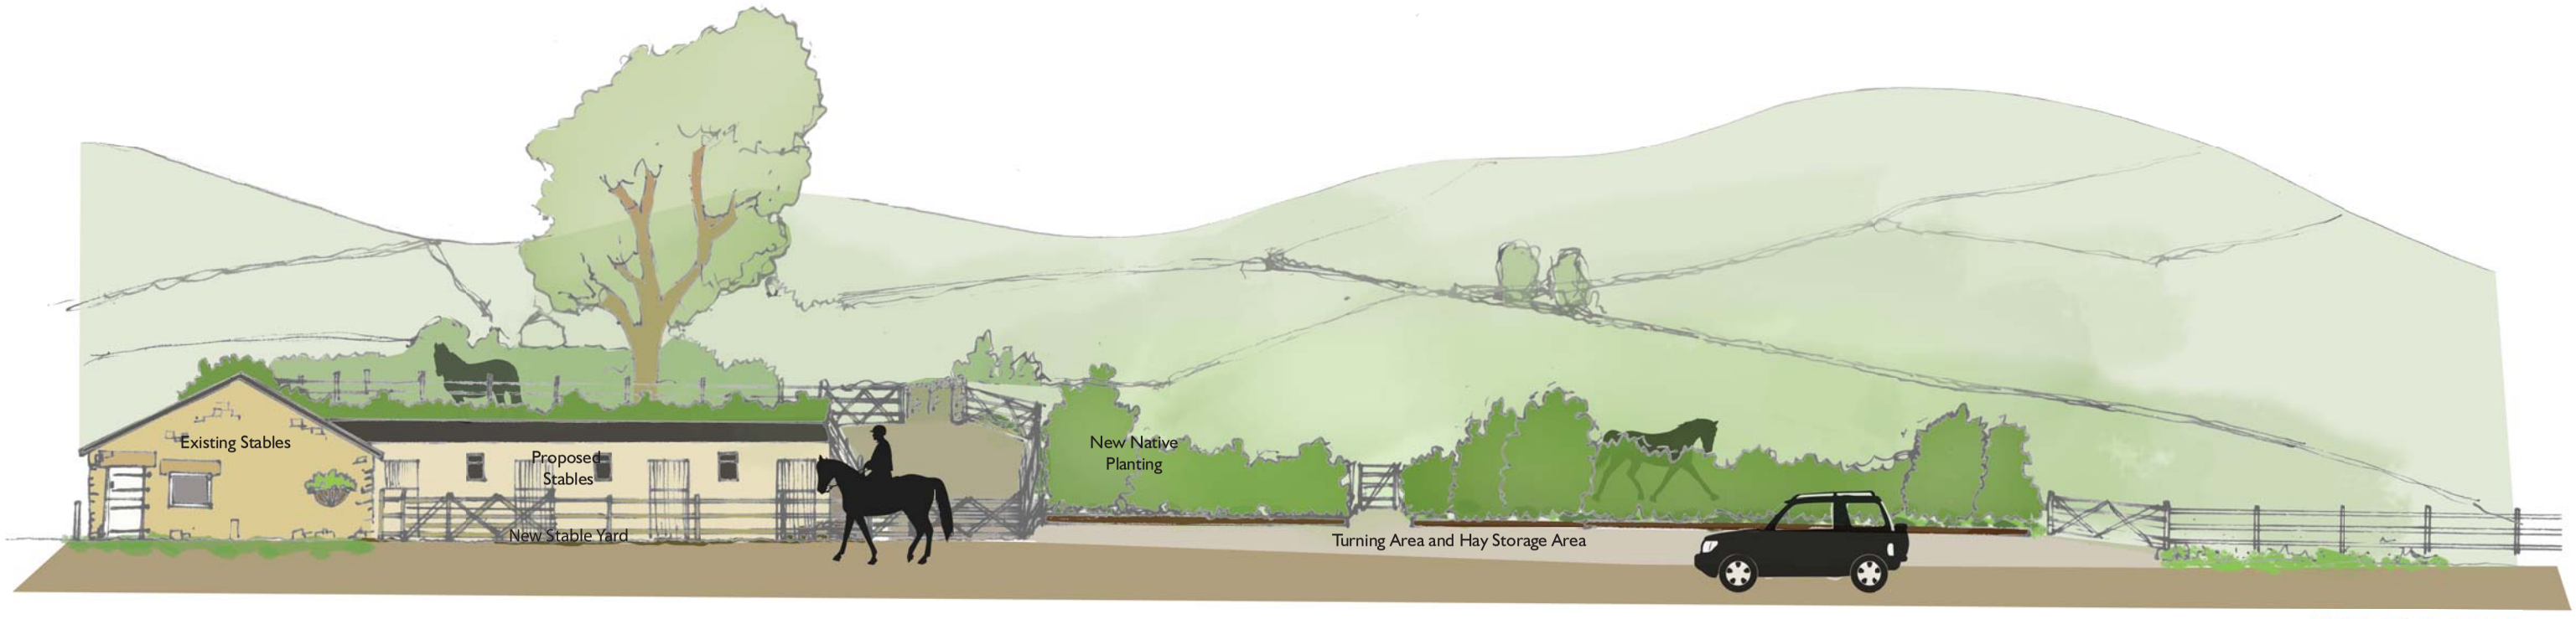

e*SCAPE urbanists

e*SCAPE Urbanists Ltd
The Studio, Hartsgrove Farm
Hollin Lane, Sutton
Macclesfield, SK11 0NN
Tel: 01625 615874
Email: hello@escape-urbanists.com

Project Title
WILL HEY FARM STABLES

e*SCAPE Job No.
12-001

Client
MR AND MRS. WILSON

Drawing Number
12-001-P004

Revision
REV A

Drawing Title
STREET SCENE ALONG WATFORD LANE

Scale
1:200@ A3

Date
31/01/2012