Site Location Plan
Masons Arms Public House,
Station Road, Hadfield

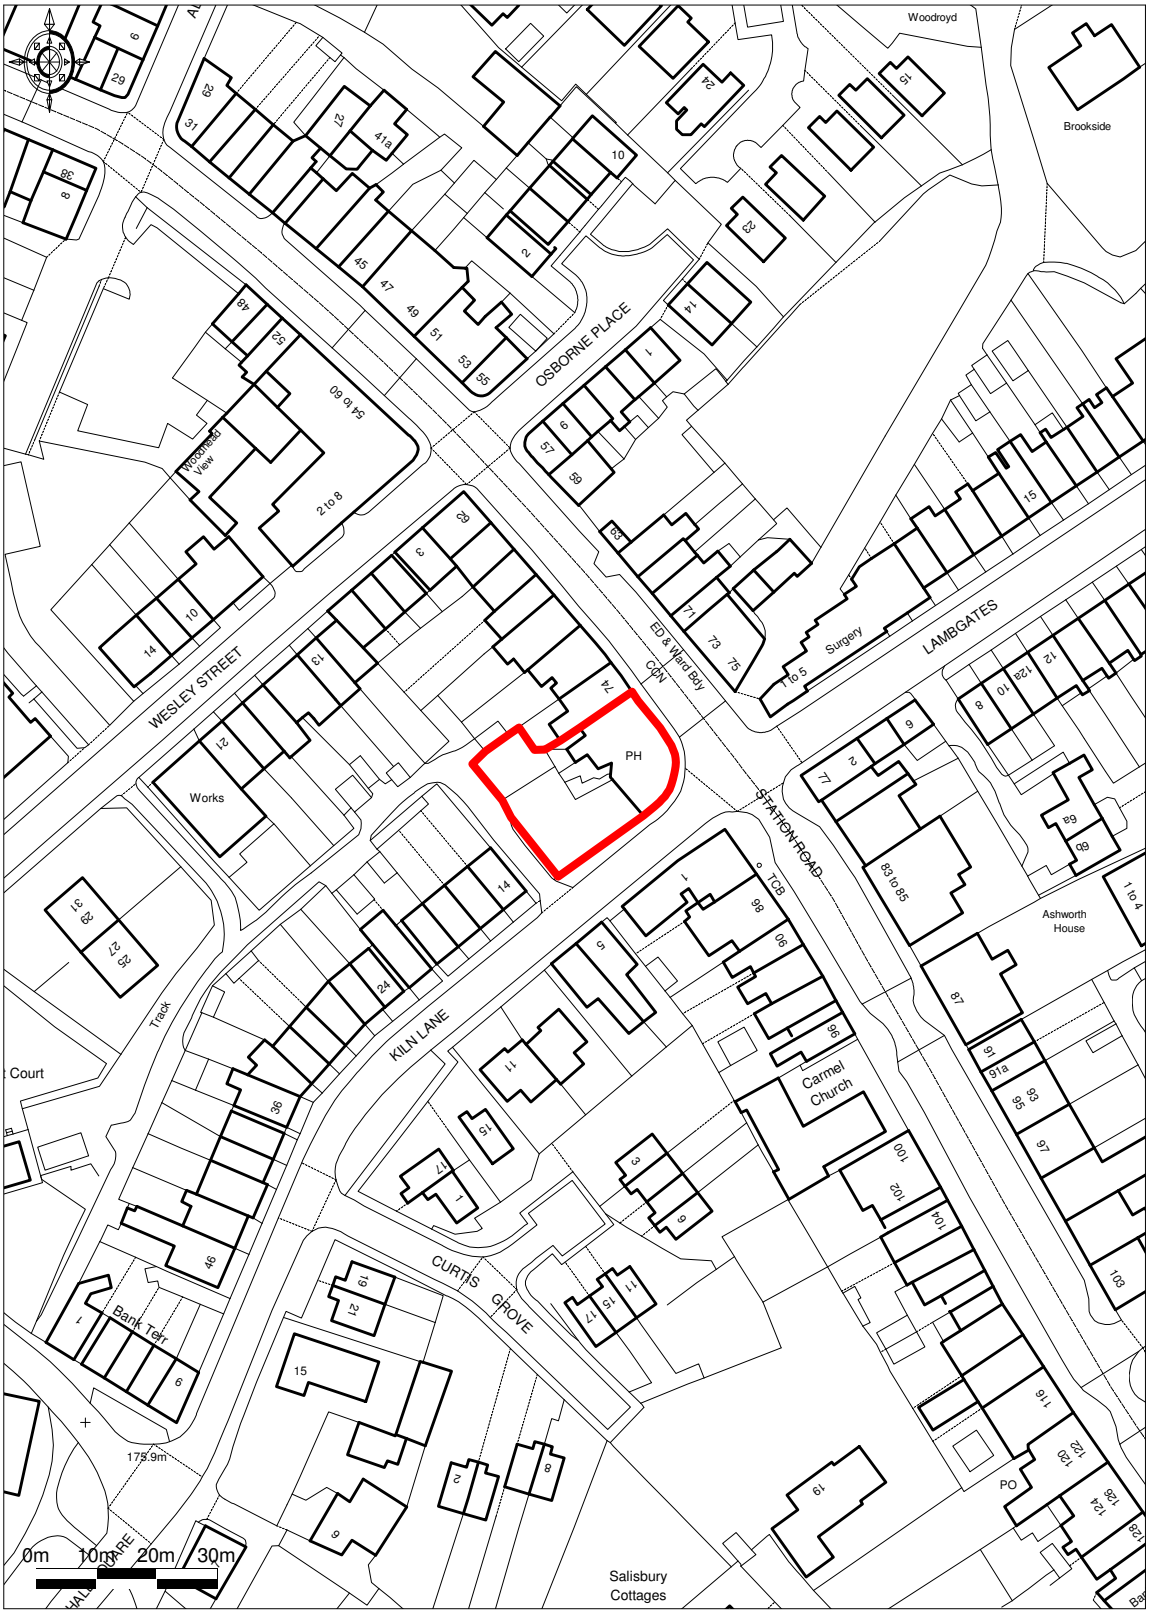

Ordnance Survey © Crown Copyright 2012. All rights reserved.
Licence number 100020449. Plotted Scale - **1:1250**

Promap®

GL Hearn