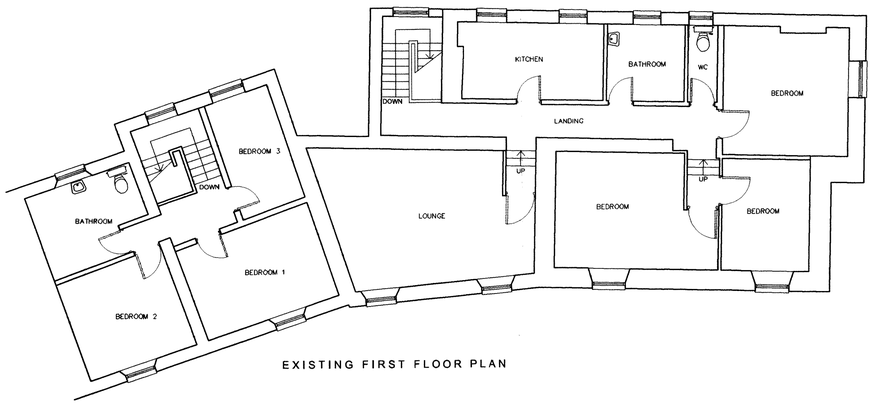

EXISTING FIRST FLOOR PLAN

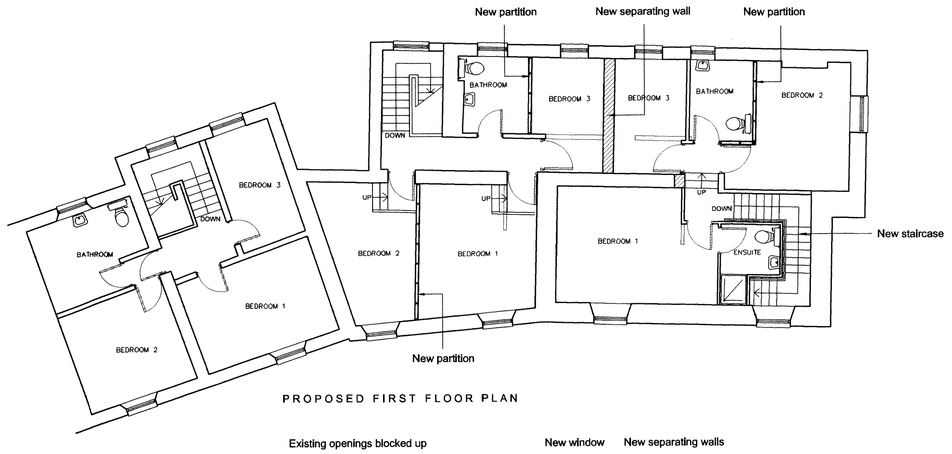

PROPOSED FIRST FLOOR PLAN

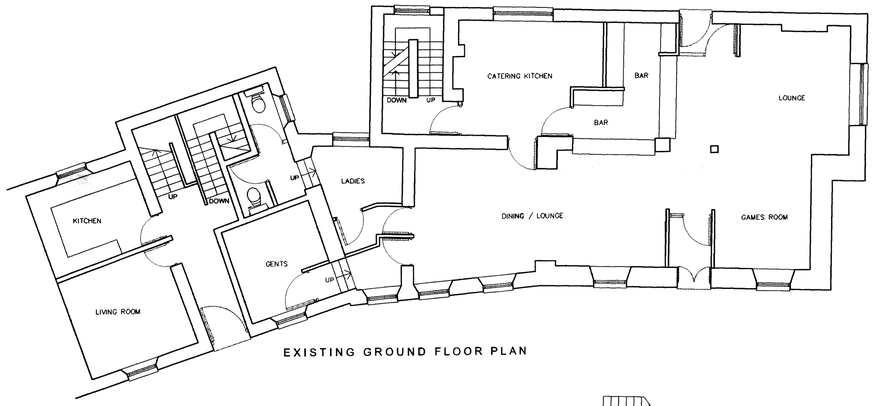

EXISTING GROUND FLOOR PLAN

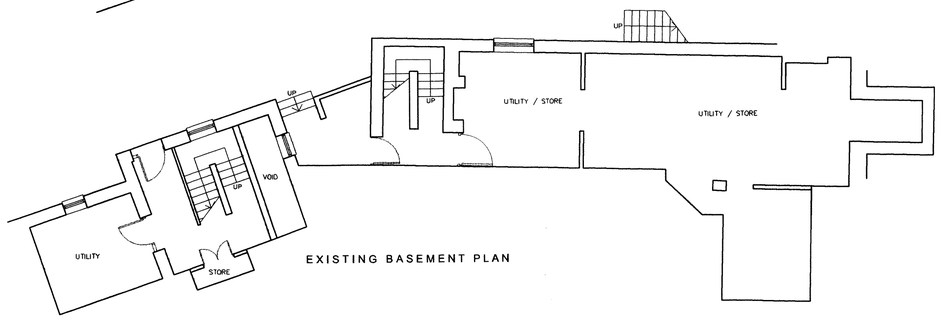

EXISTING BASEMENT PLAN

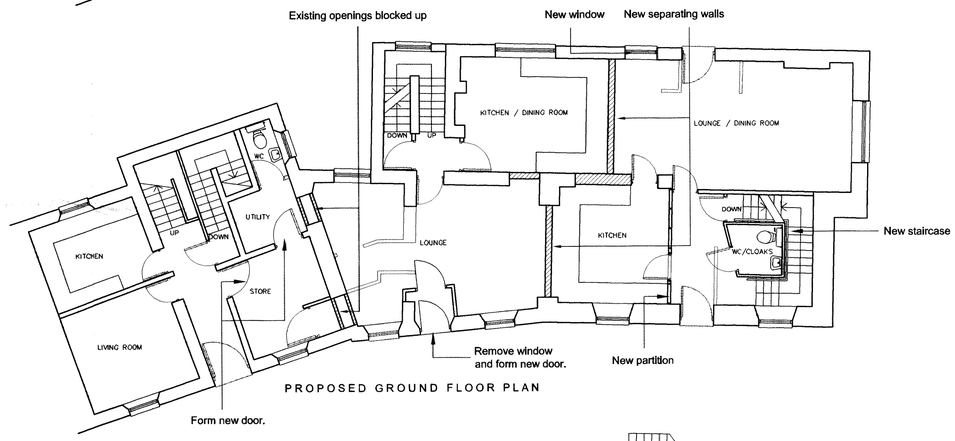

PROPOSED GROUND FLOOR PLAN

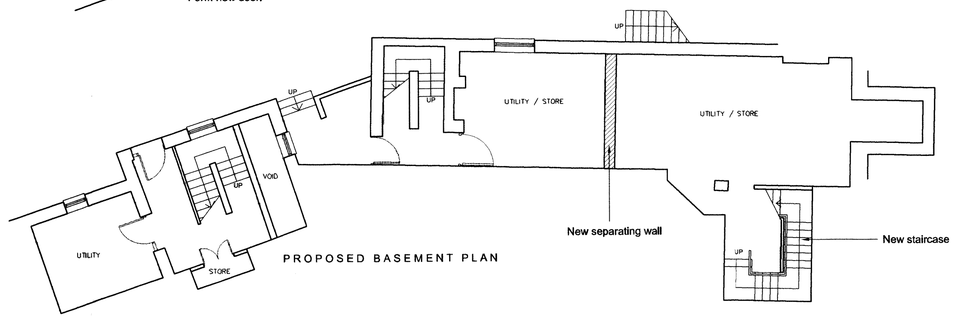

PROPOSED BASEMENT PLAN

NOTES

The designs and details on this drawing are copyright and must not be reproduced without the written permission of the designer.

Contractors are to check all sizes and dimensions before setting out any site or shopwork. Any errors or discrepencies to be reported to the delegner.

Do not scale off this drawing.

REVISIONS		DATE
Rev A -	Entrance Door to central property on front elevation amended to between windows as requested by Planning.	04/01/12
Rev B -	2No. existing openings blocked up, & new doorways formed to isolate cottage from public house on ground floor.	30/03/12

DRAWING DESCRIPTION
EXISTING & PROPOSED FLOOR PLANS

REVISED DRAWING

JOB TITLE
JOLLY CARTER
BUXTON ROAD
CHAPEL EN LE FRITH

CLIENT
FREDERIC ROBINSON LTD

DRAWN BY RM/RB
SCALE 1:100 at A1
DATE SEP 2011
DRAWING NO. 1435/02
REVISION B
CHECKED

John Dixon & Associates Ltd,
618 Oldham Road,
Failsworth,
Manchester,
M35 9JQ.

TEL : 0161 682 0964
FAX : 0161 683 4106
E-MAIL : info@johndixon.co.uk

jda
architecture
interior design
project management