NOTES

The designs and details on this drawing are copyright and must not be reproduced without the written permission of the designer.

Contractors are to check all sizes and dimensions before setting out any site or shopwork. Any errors or discrepencies to be reported to the designer.

Do not scale off this drawing.

REVISIONS	DATE
Rev A - rear boundaries amended paving indicated	26/10/11

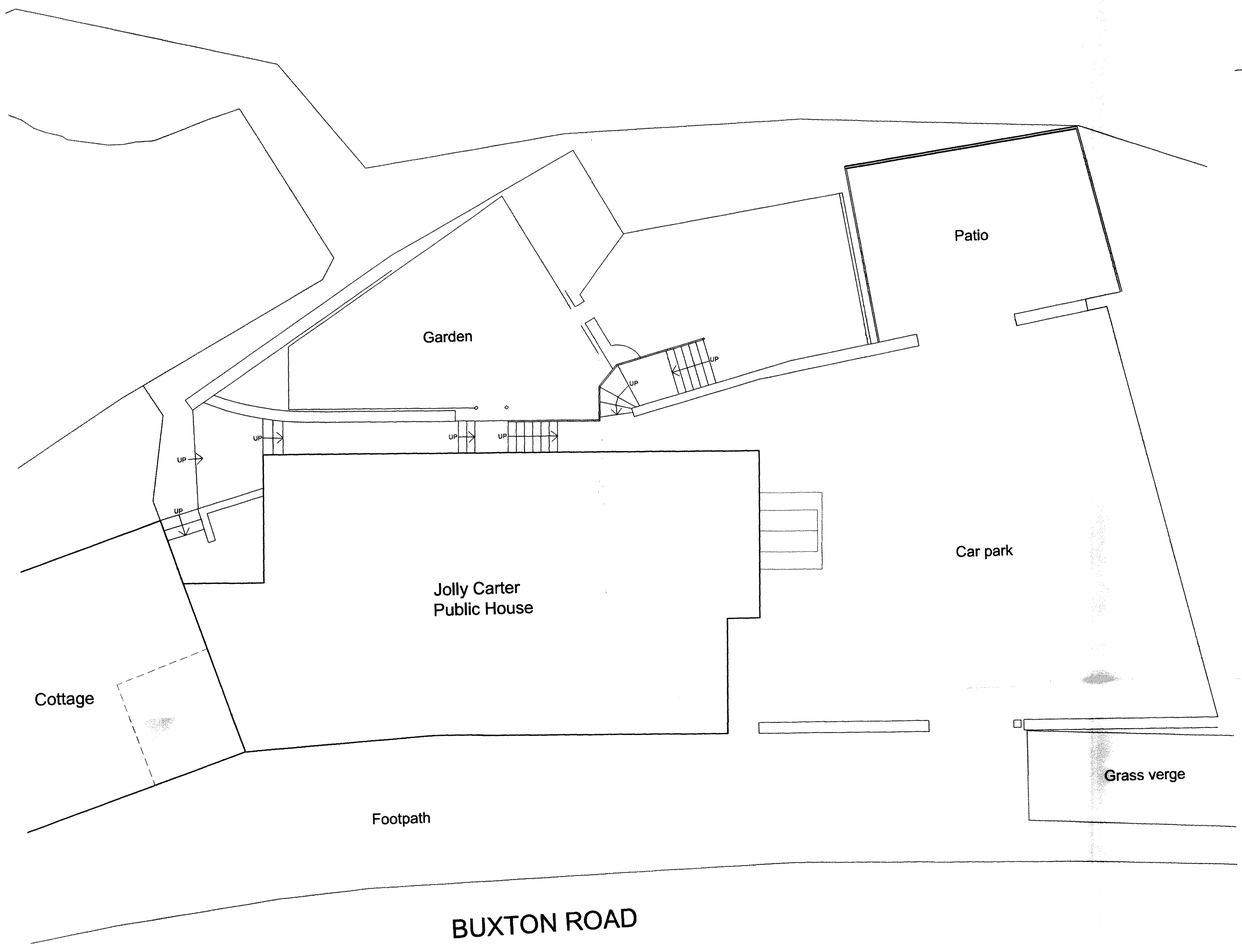

EXISTING SITE PLAN

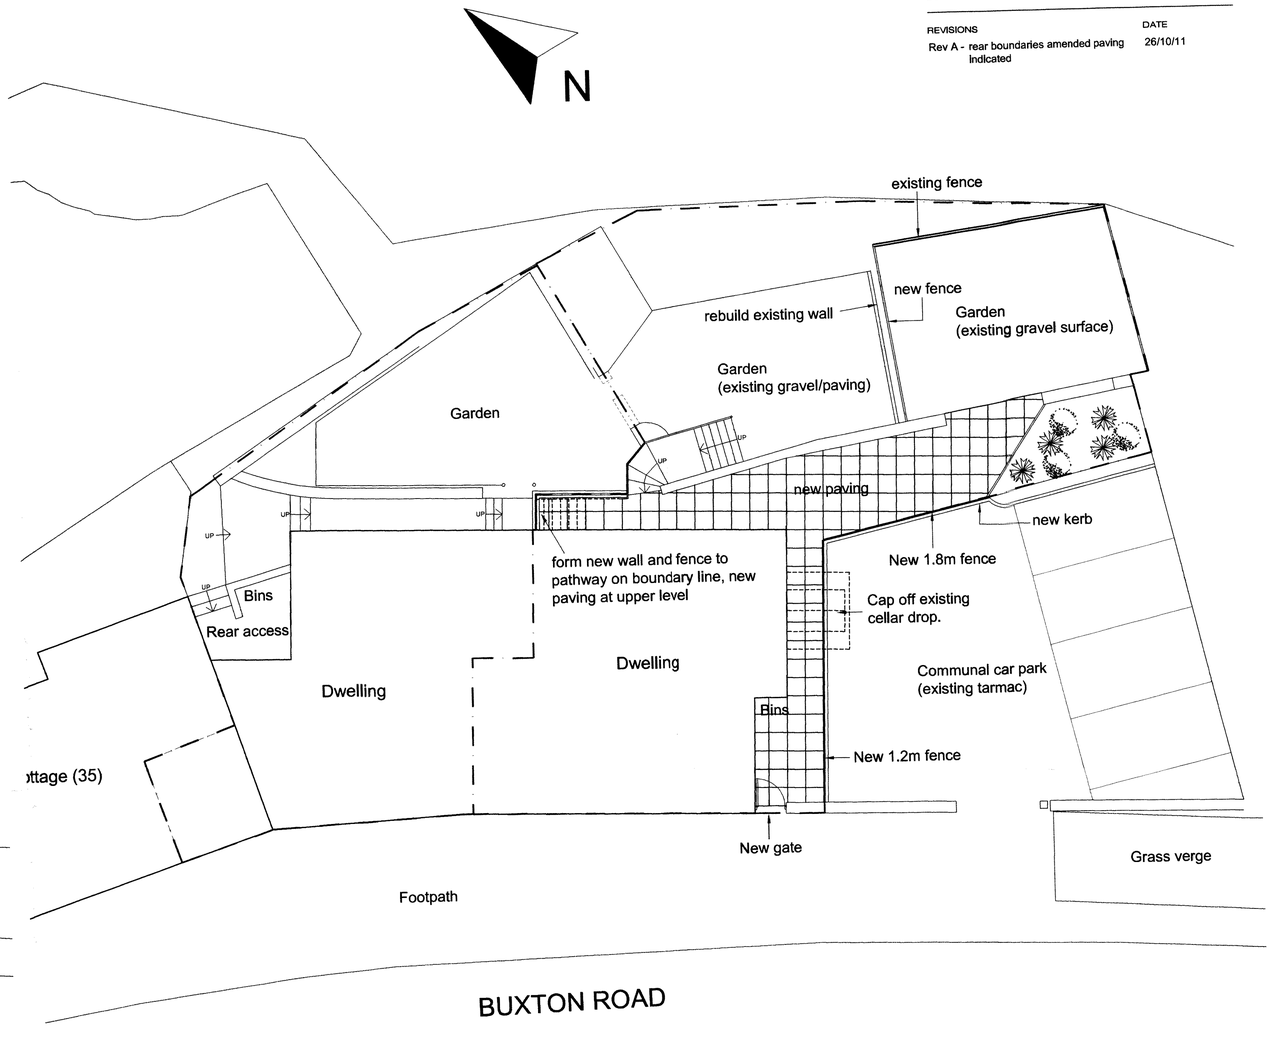

PROPOSED SITE PLAN

DRAWING DESCRIPTION
SITE PLAN

APPROVED DRAWING

JOB TITLE
JOLLY CARTER
BUXTON ROAD
CHAPEL EN LE FRITH

CLIENT
FREDERIC ROBINSON LTD

DRAWN BY RM		SCALE 1:100 at A1	
DATE SEP 2011		DRAWING NO. 1435/01	REVISION A
CHECKED			

John Dixon & Associates Ltd,
618 Oldham Road,
Failsworth,
Manchester,
M35 9JQ.

TEL : 0161 682 0964
FAX : 0161 683 4106
E-MAIL : info@johndixon.co.uk

jda
architecture
interior design
project management