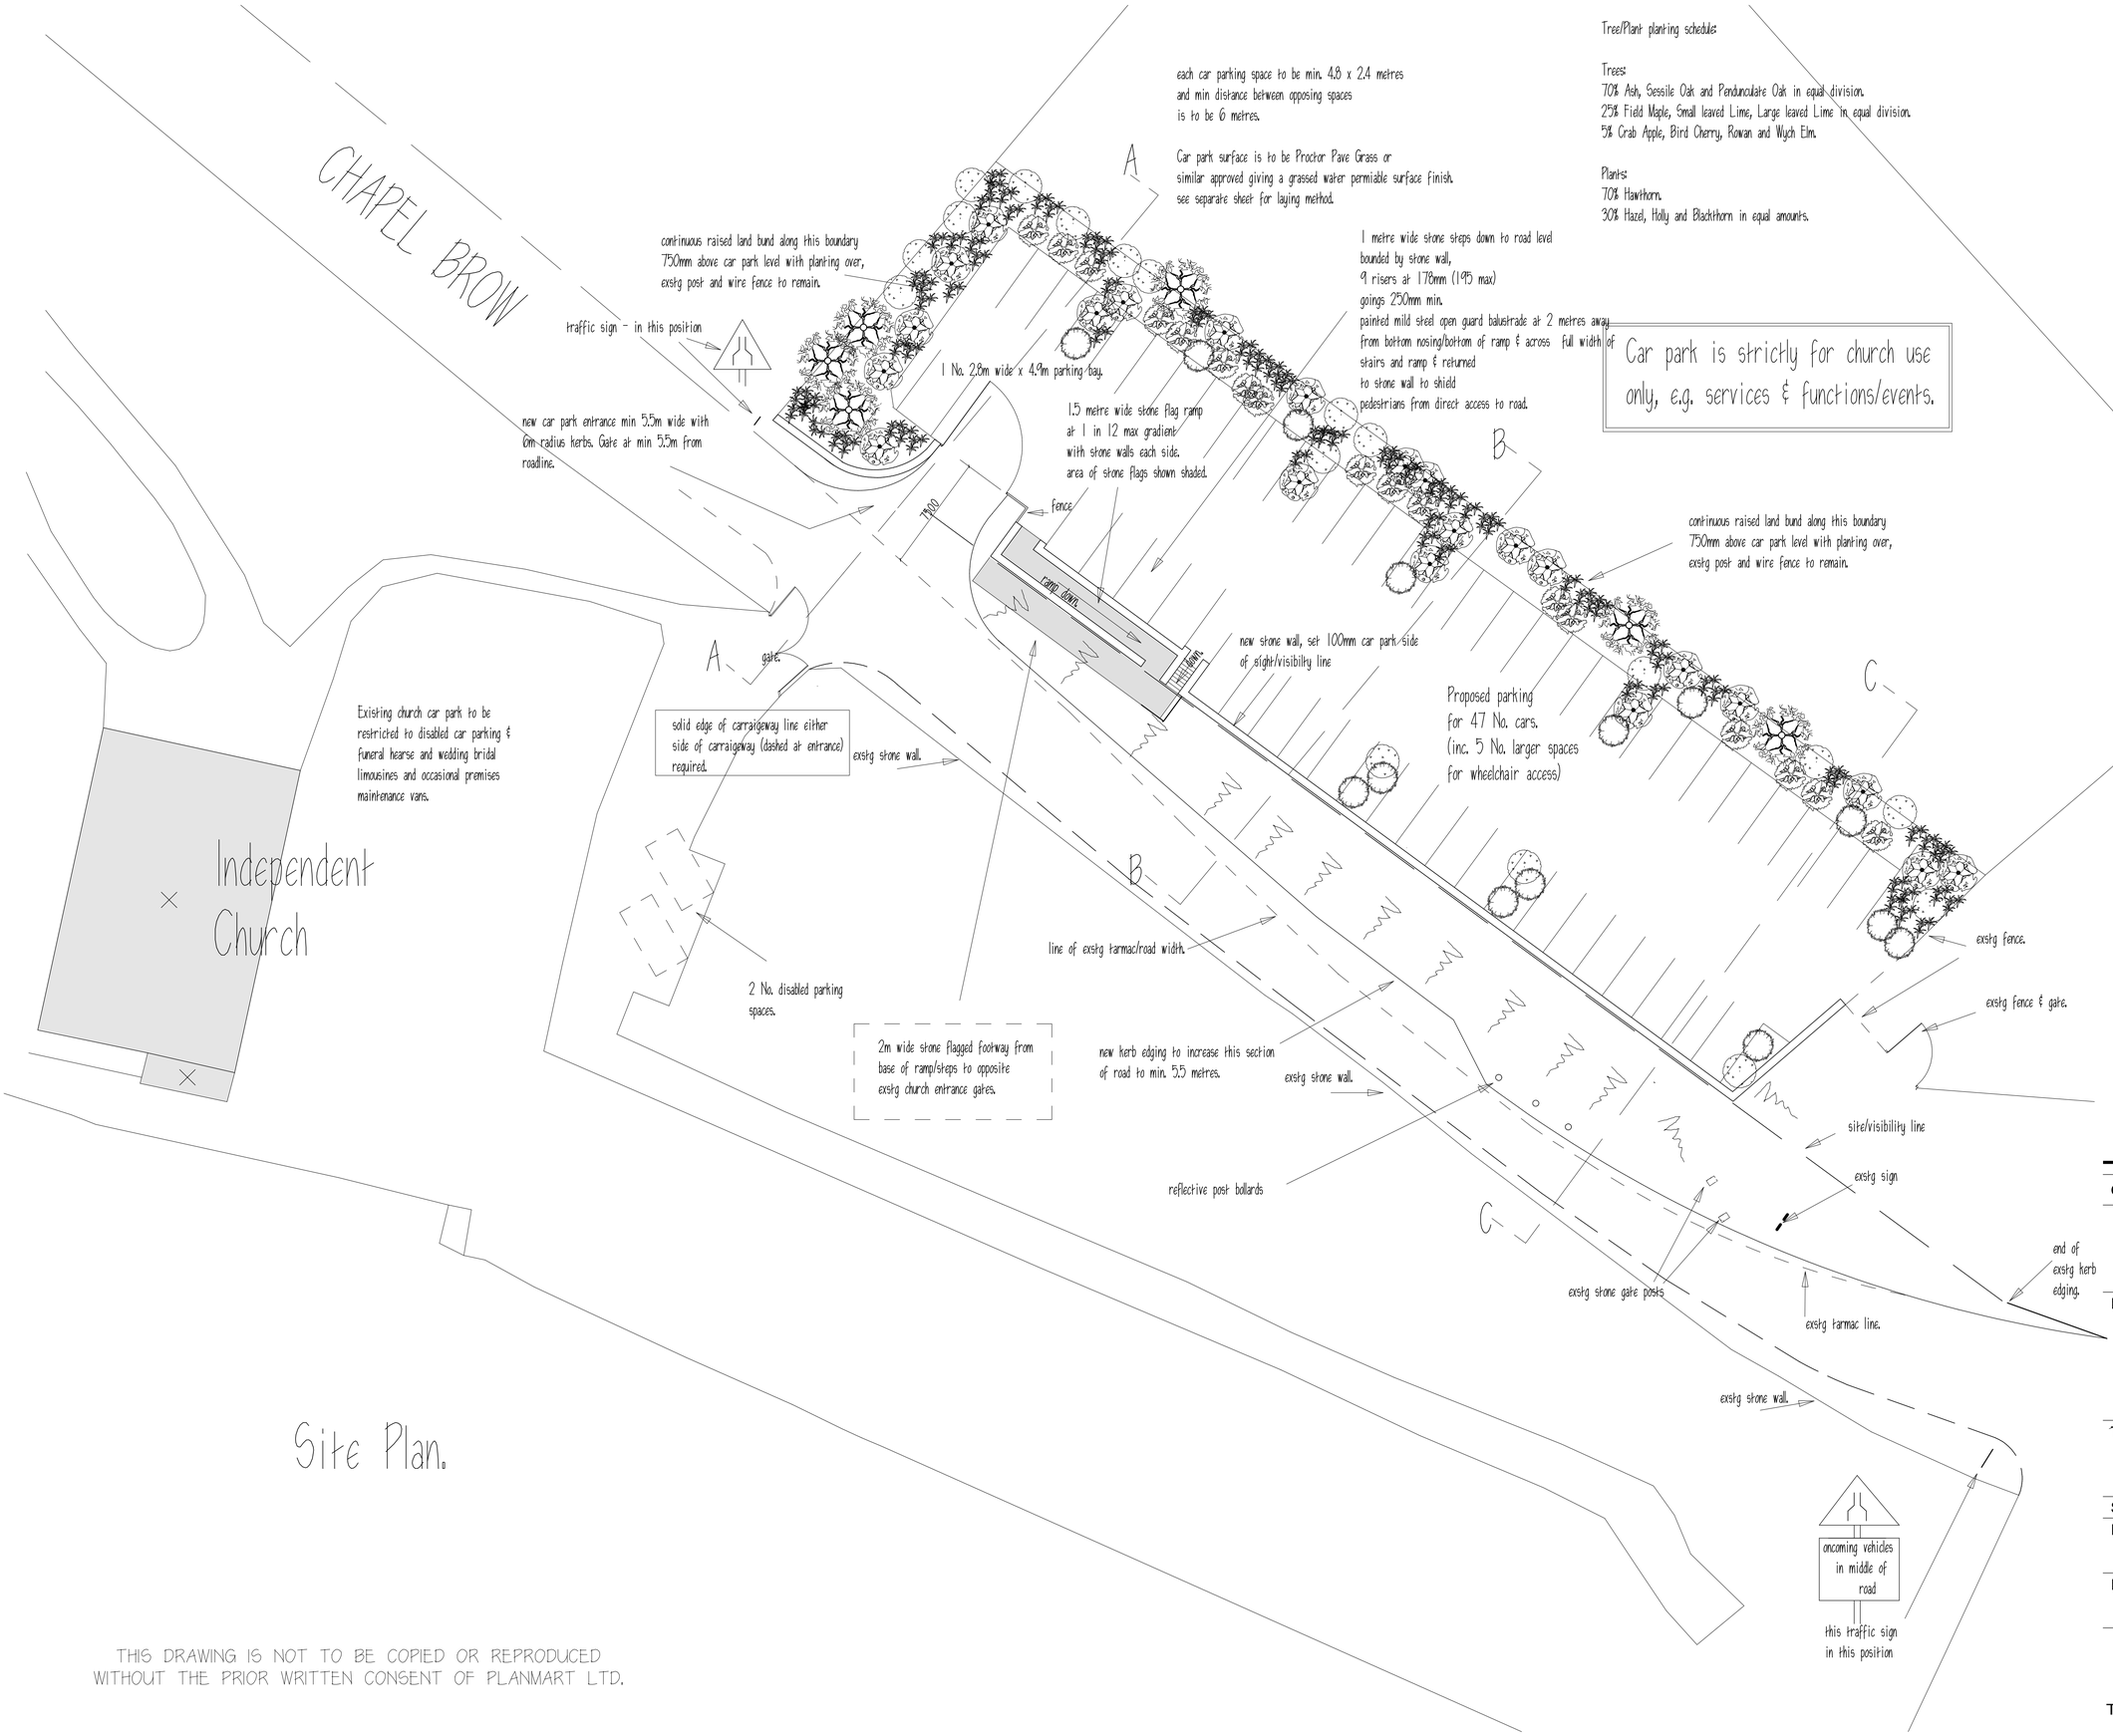

Tree/Plant planting schedule:

Trees:
70% Ash, Sessile Oak and Pendunculate Oak in equal division.
25% Field Maple, Small leaved Lime, Large leaved Lime in equal division.
5% Crab Apple, Bird Cherry, Rowan and Wych Elm.

Plants:
70% Hawthorn.
30% Hazel, Holly and Blackthorn in equal amounts.

REVISIONS:
A. Alterations to suit highways req. Nov 09.
B. Stone wall layout altered, gate changed to single leaf. Jan 2010.
C. Vehicle entrance position changed. 23.3.2012.

PLANMART

Client:
Charlesworth Congregational Church,

Project:
Proposed car park with access off Monks Road.

Title:
Site plan.

Scale: 1:200. A1 sheet.

Drawn:	Date:
M.H.	March 2012.
Project no.: 2266.	Drawing no.: 2266-1C.

PLANMART LIMITED
53A High St. West, Glossop,
Derbyshire SK13 8AZ.
Tel: 01457 863153 E mail: planmart@btconnect.com

THIS DRAWING IS NOT TO BE COPIED OR REPRODUCED WITHOUT THE PRIOR WRITTEN CONSENT OF PLANMART LTD.