HPK/2012/0208

SHEET 2.

03 APR 2012

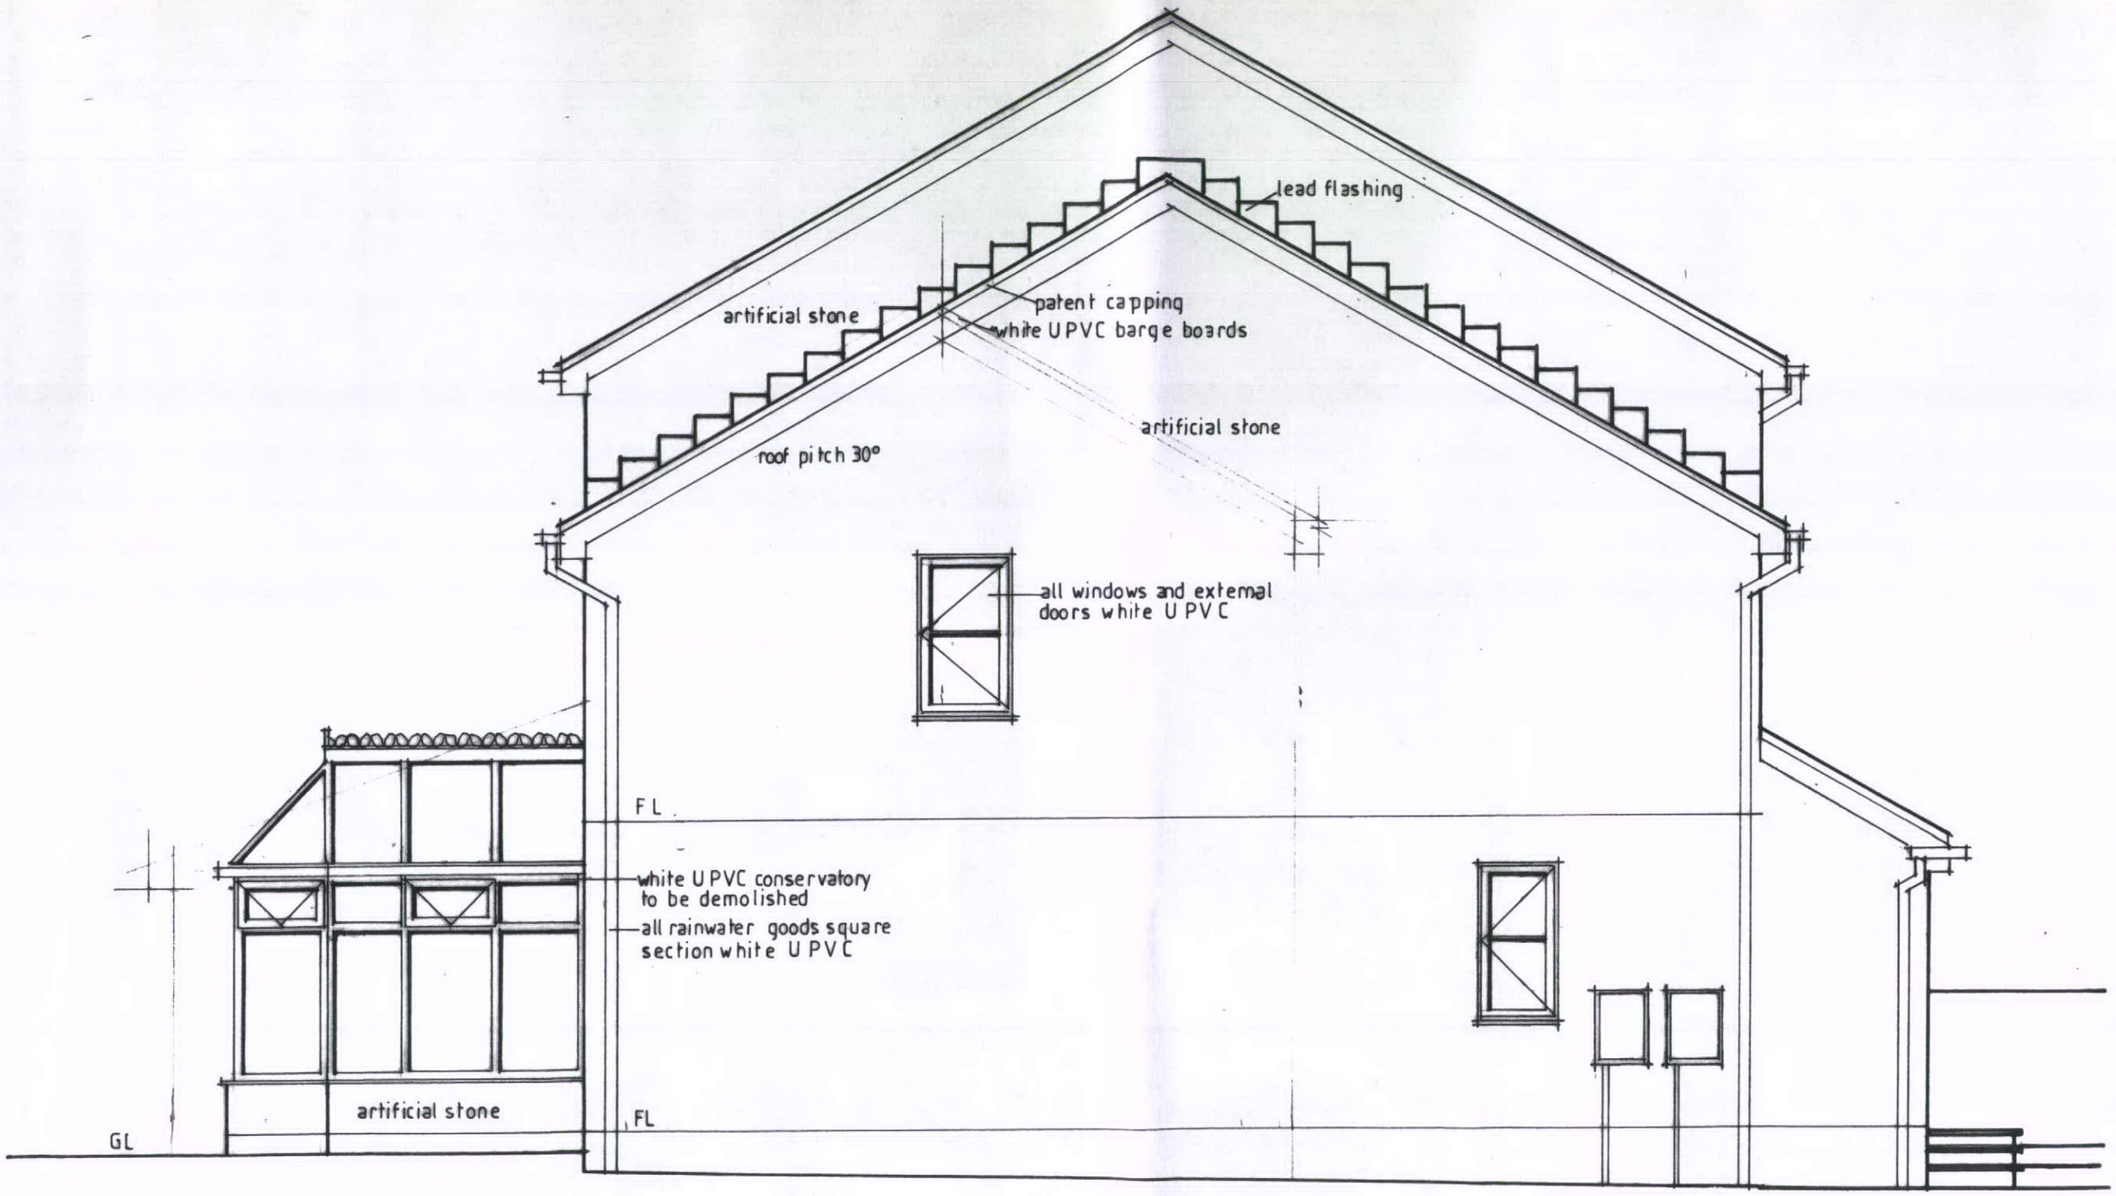

EXISTING GABLE WEST ELEVATION.