HPK/2012/0208
SHEET 8
03 APR 2012

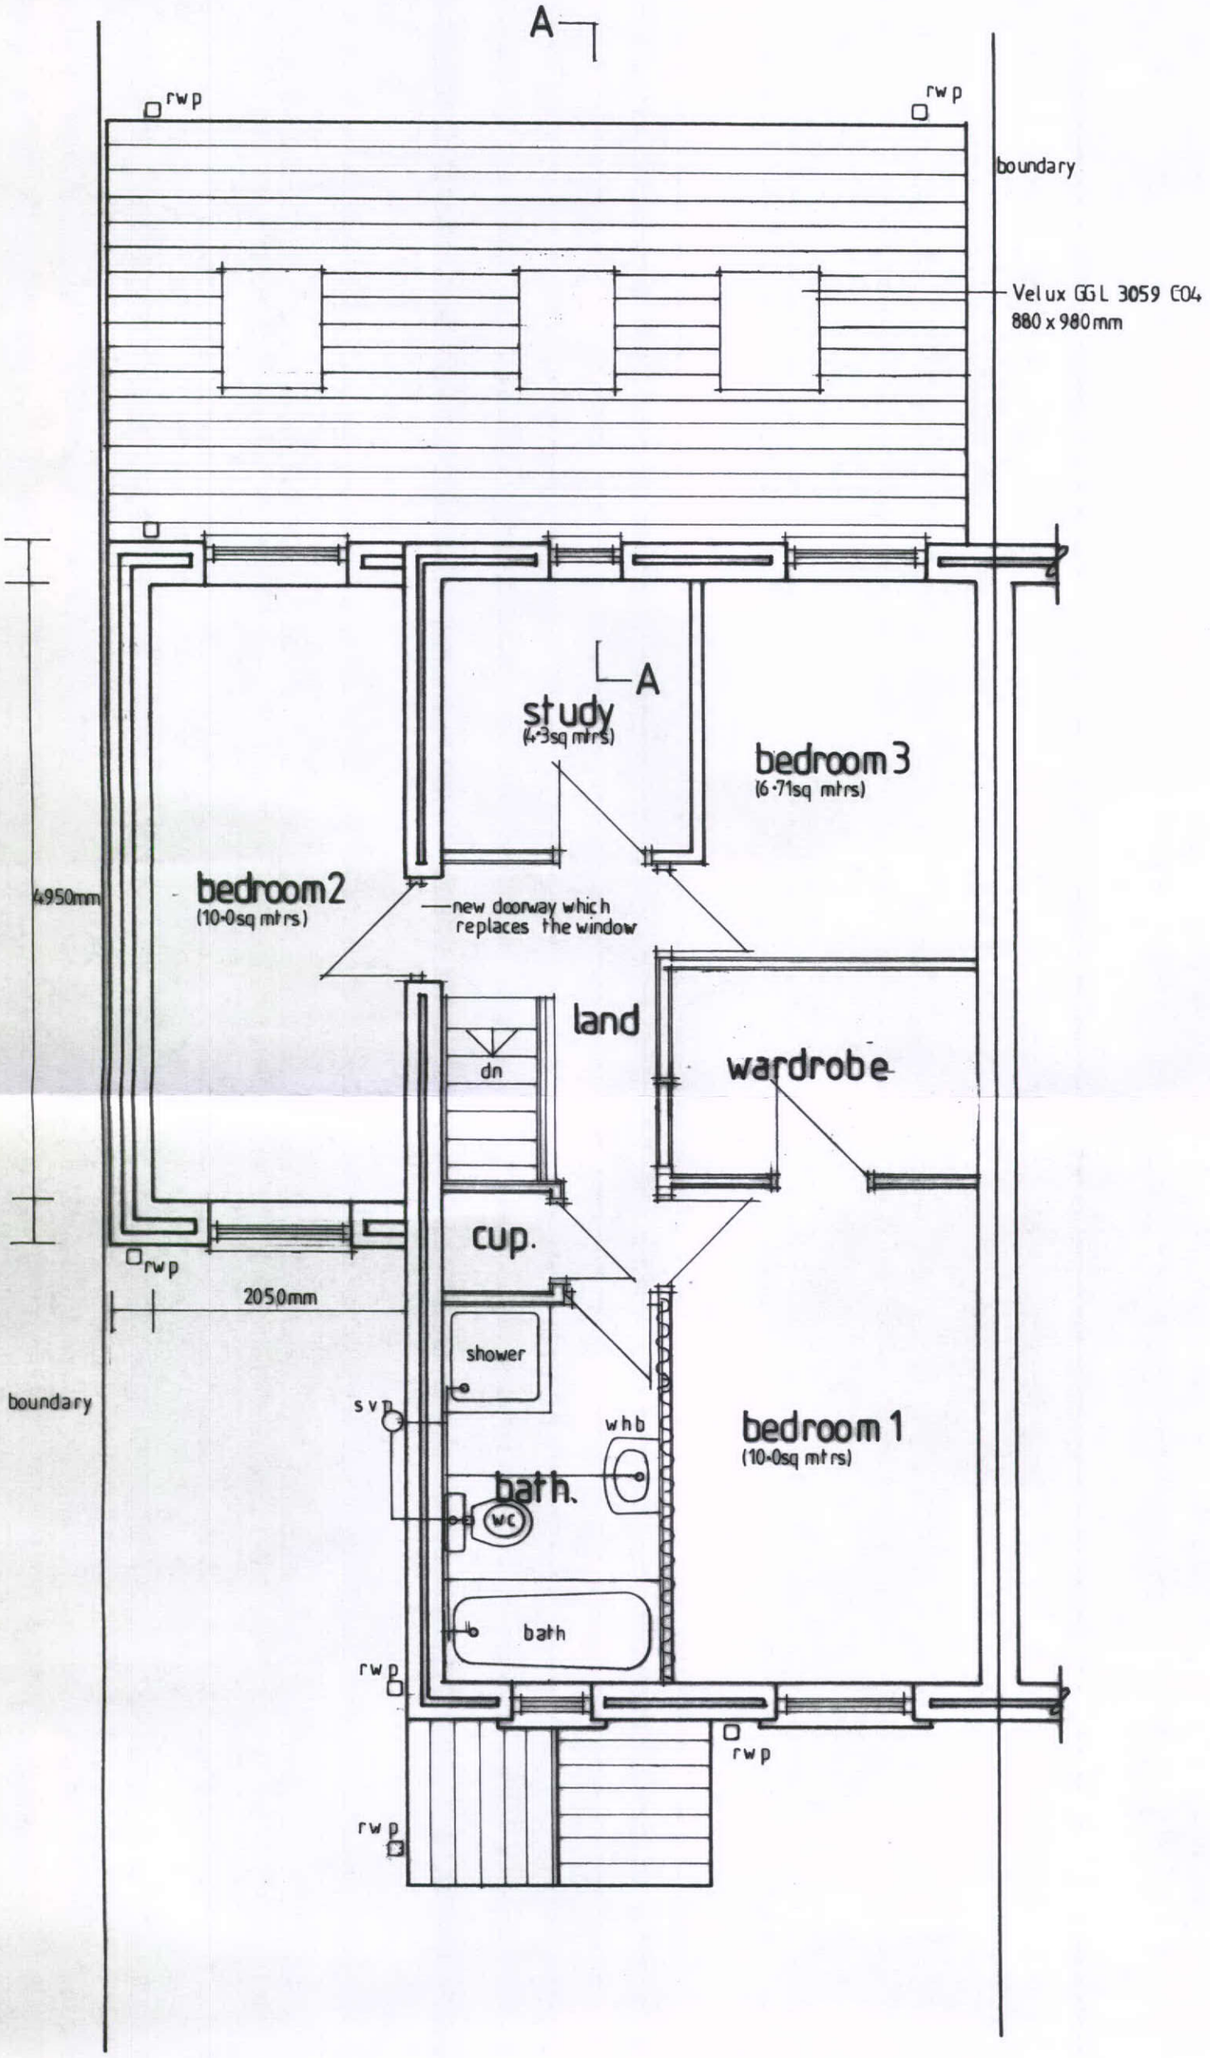

PROPOSED FIRST FLOOR PLAN.