HPK/2012/0017

11 APR 2012

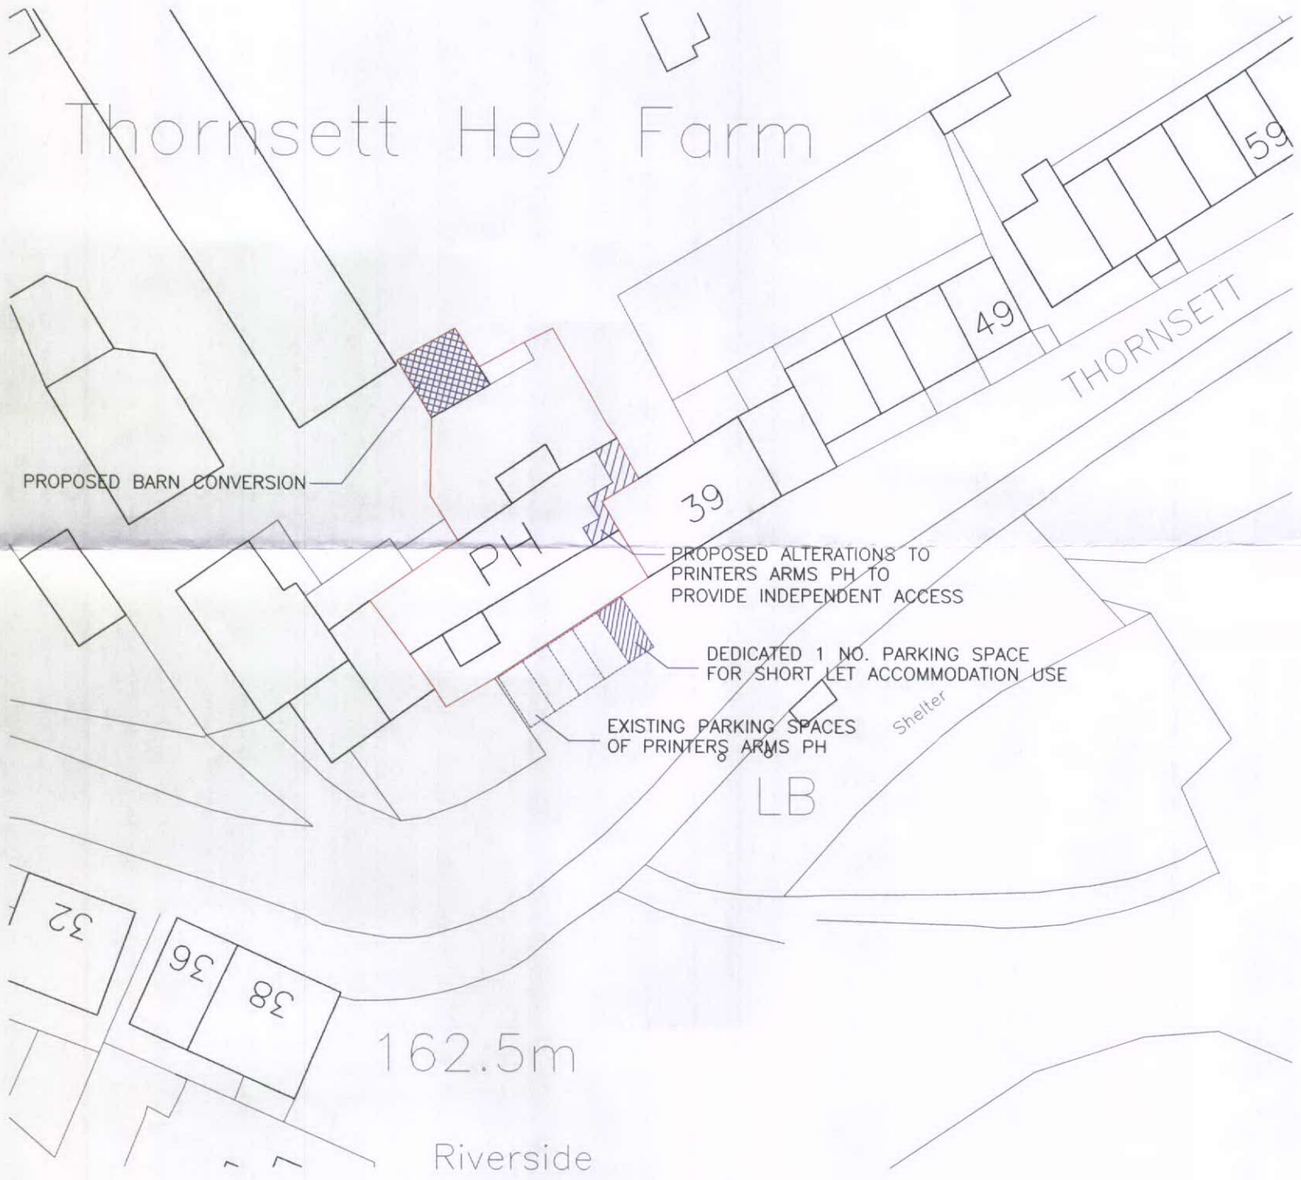

Ordnance Survey (c) Crown Copyright 2011. All rights reserved. Licence number 100020449

Rev A 25.01.2012 Parking Provisions added

Drawing Title:

SITE PLAN

Site Address:

PRINTERS ARMS PUBLIC HOUSE
THORNSETT, BIRCH VALE, HIGH PEAK
DERBYSHIRE SK22 1AZ

Scale: 1:500 Drwg No. PA/SP02A

0 10 20 30 40 50
metres

NORTH