HPK/2012/0211

SHEET 1.

05 APR 2012

EXISTING EAST FRONT ELEVATION.

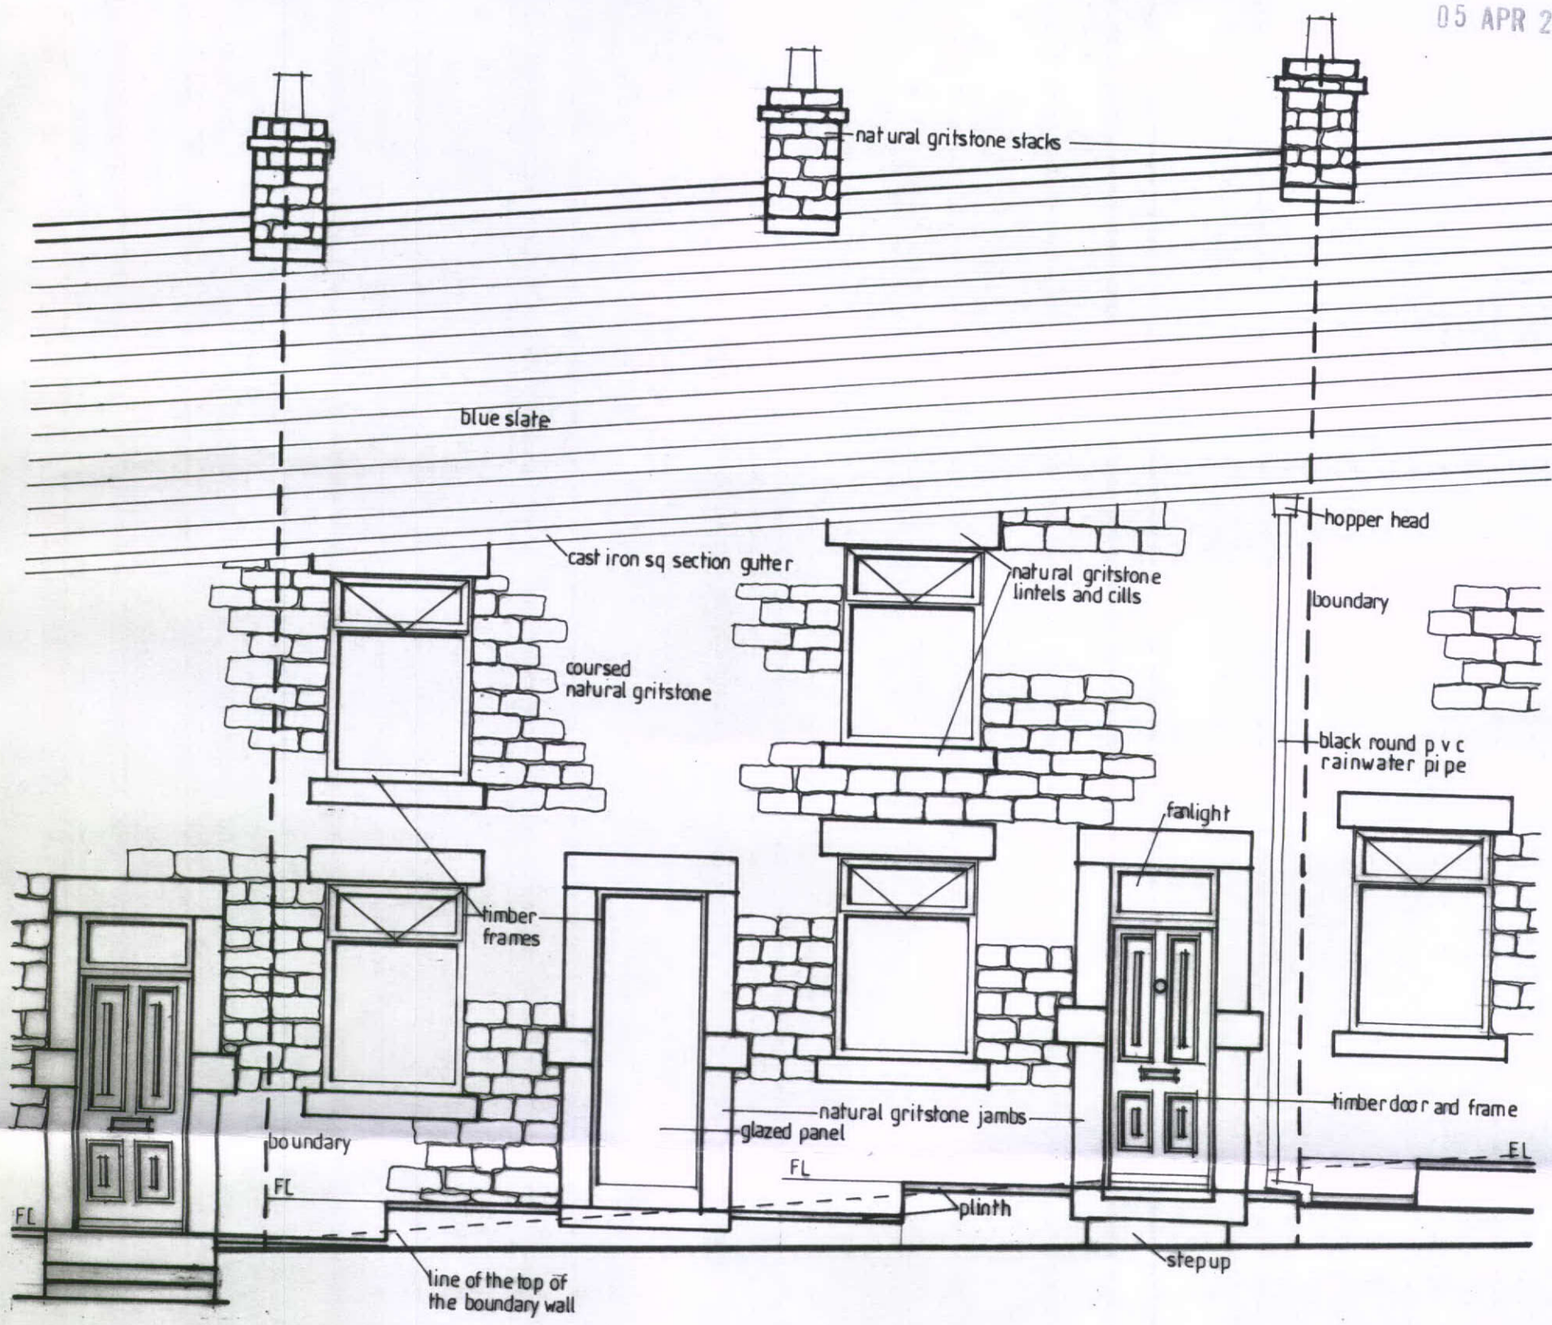

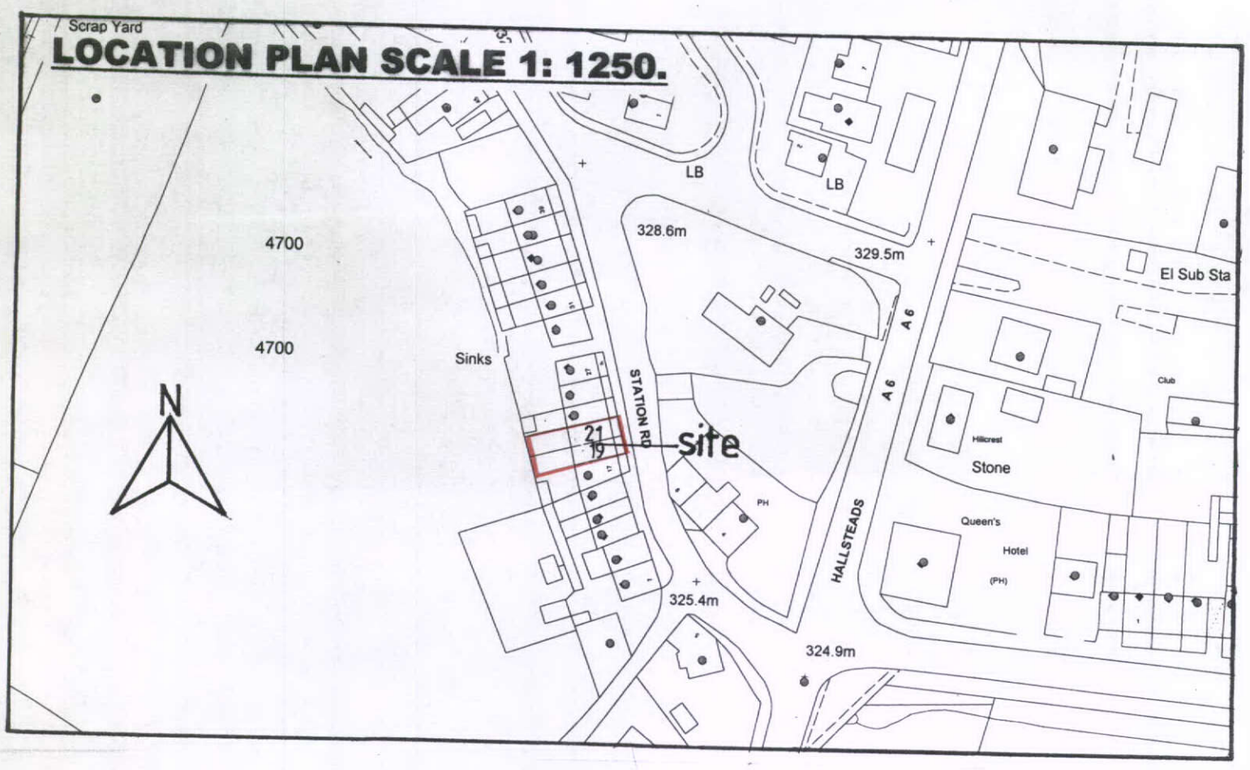

PROPOSED ADDITION OF A FRONT PORCH AT 19/21, STATION ROAD, DOVE HOLES, BUXTON, DERBYSHIRE. SK17 8DH.

FOR MR AND MRS T. PIPER.

SCALE 1: 50. APRIL 2012.