HPK/2012/0211
05 APR 2012

PROPOSED EAST FRONT ELEVATION.

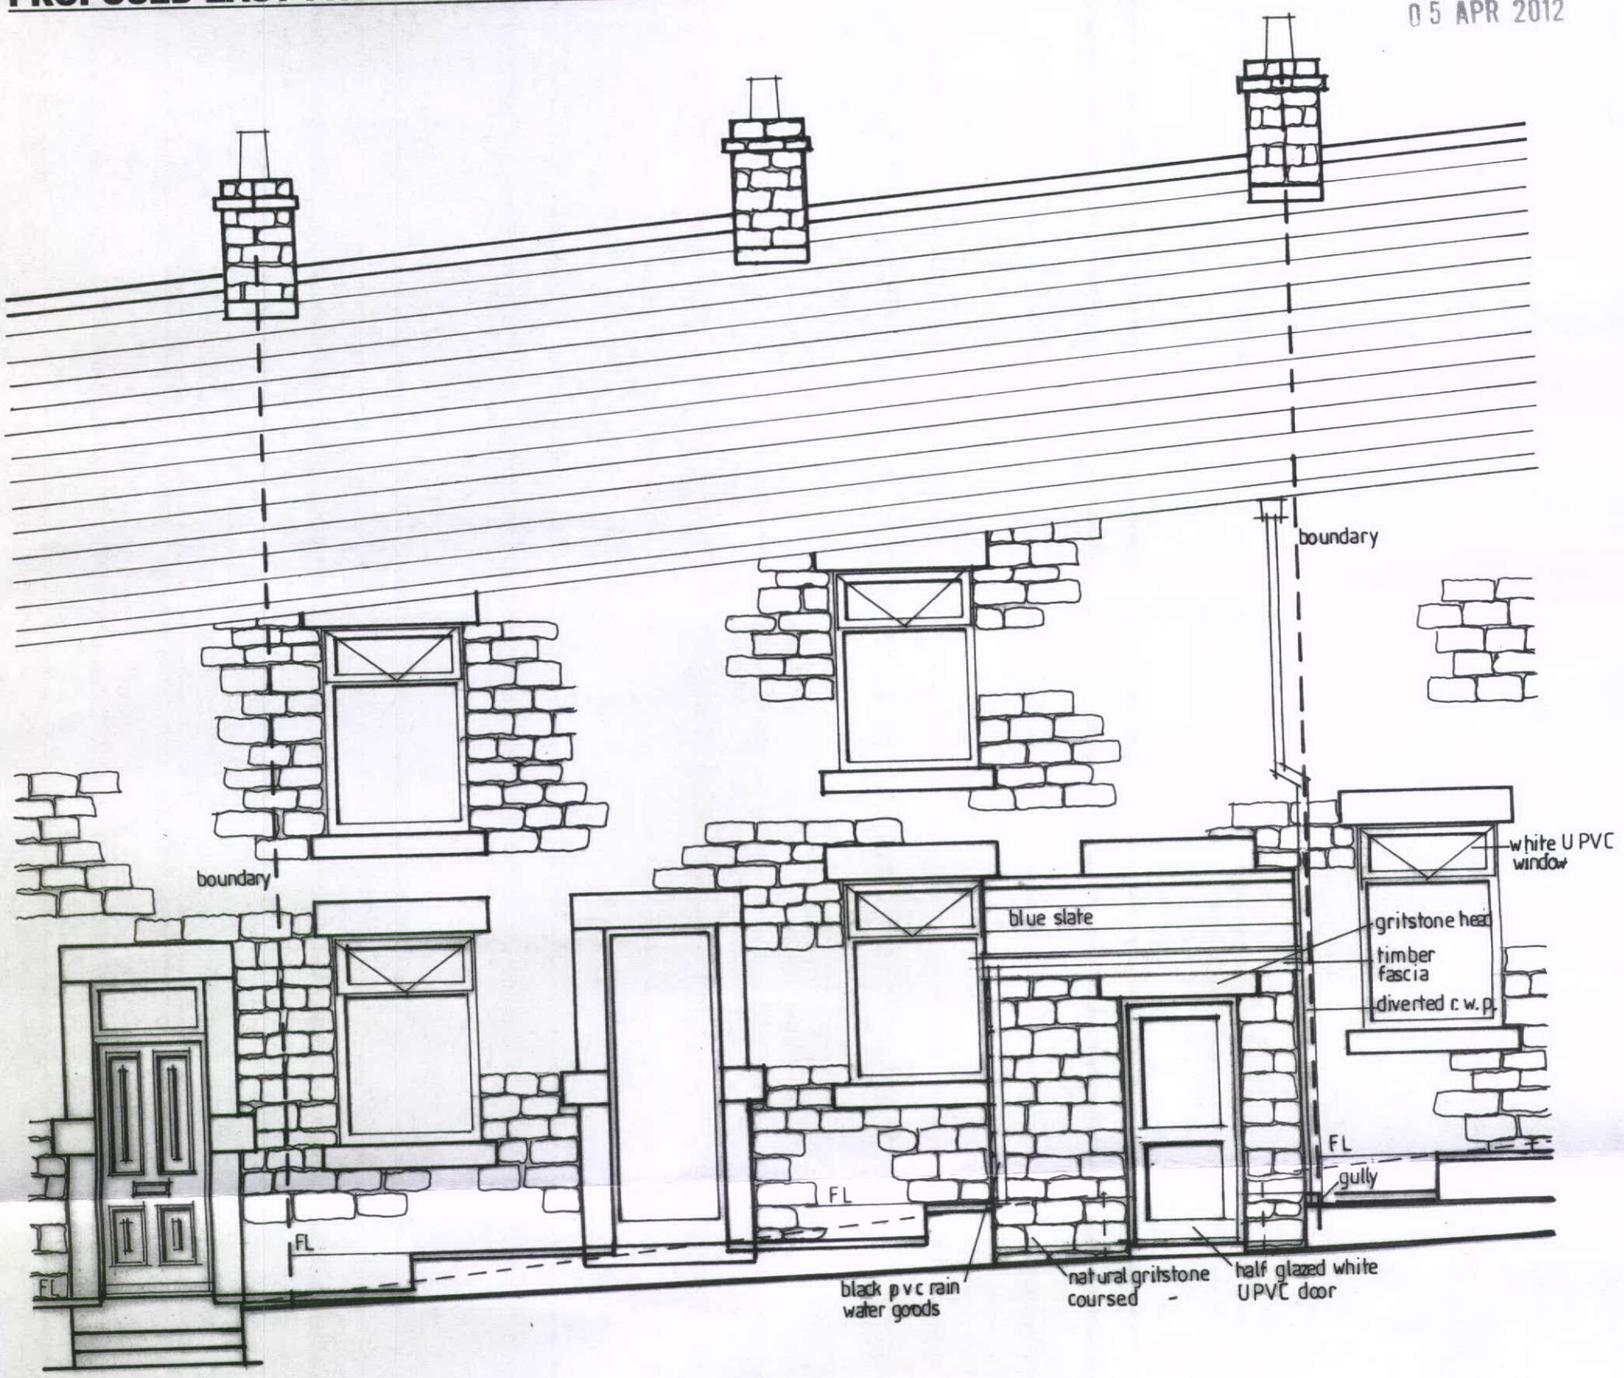

SITE PLAN SCALE 1: 500.

