HPK/2012/0191

Notes

11 APR 2012

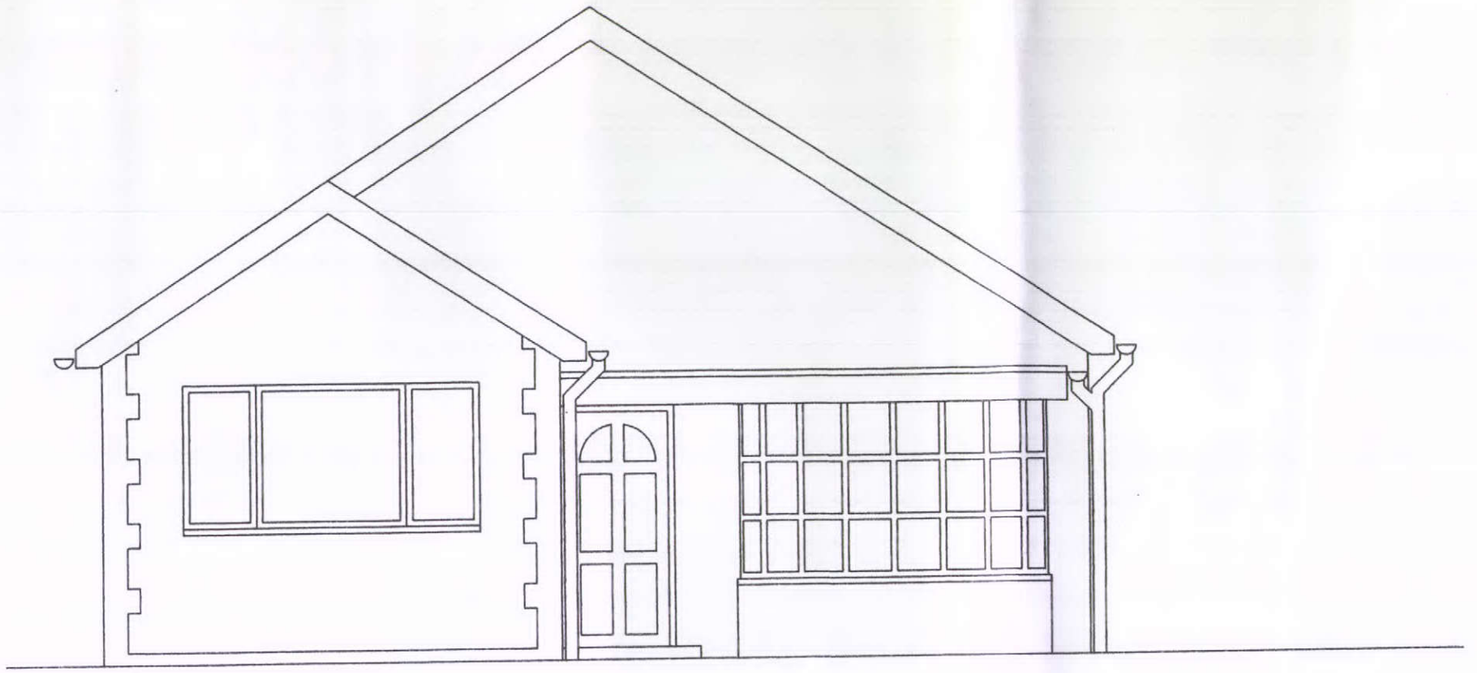

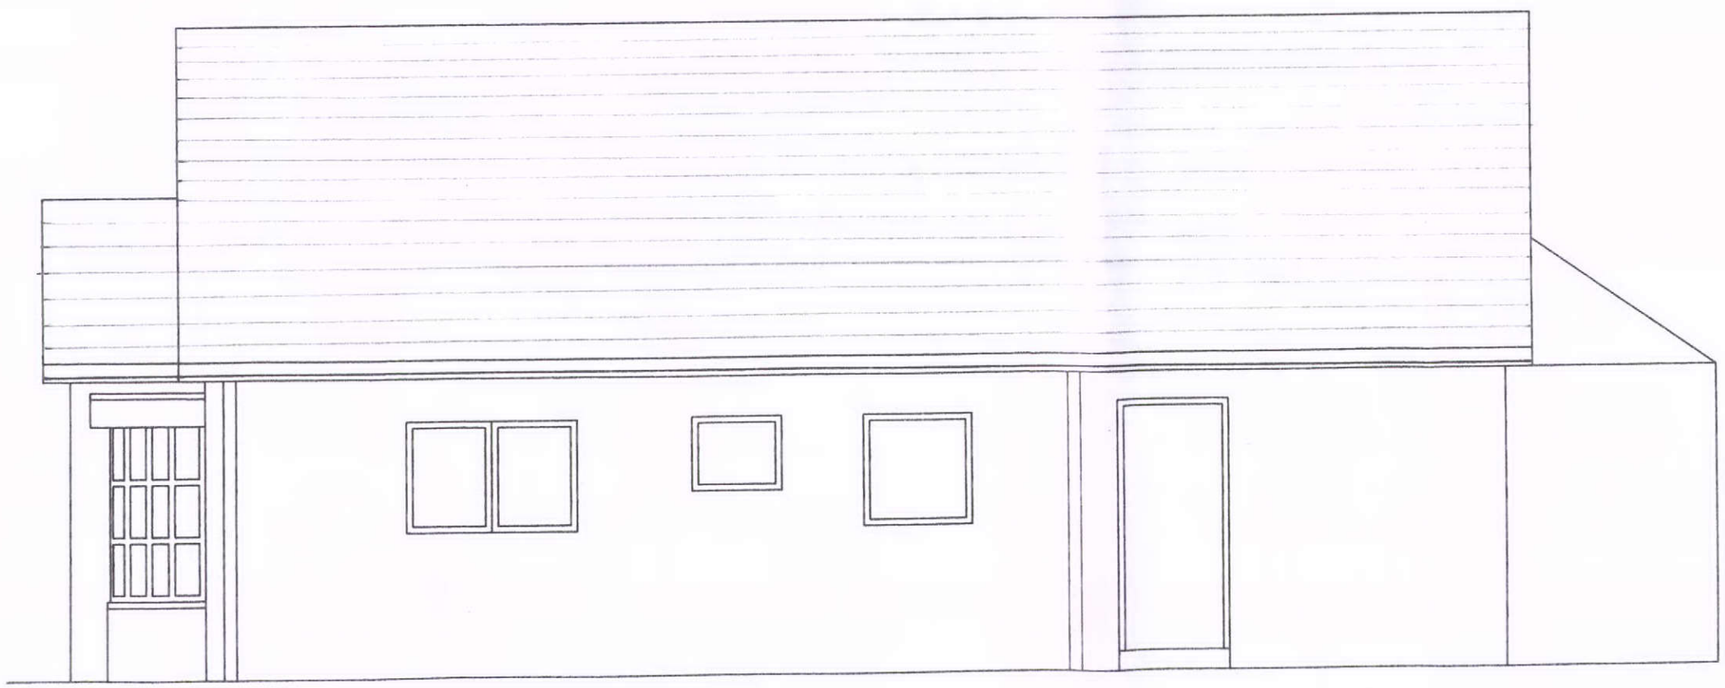

**18 Hall Meadow Road Glossop**

Replacement Front Bay Extension

Existing Elevations

Drawing no. 101

Scale 1:50 @ A3 March 2012