HPK/2012/0191

Notes

11 APR 2012

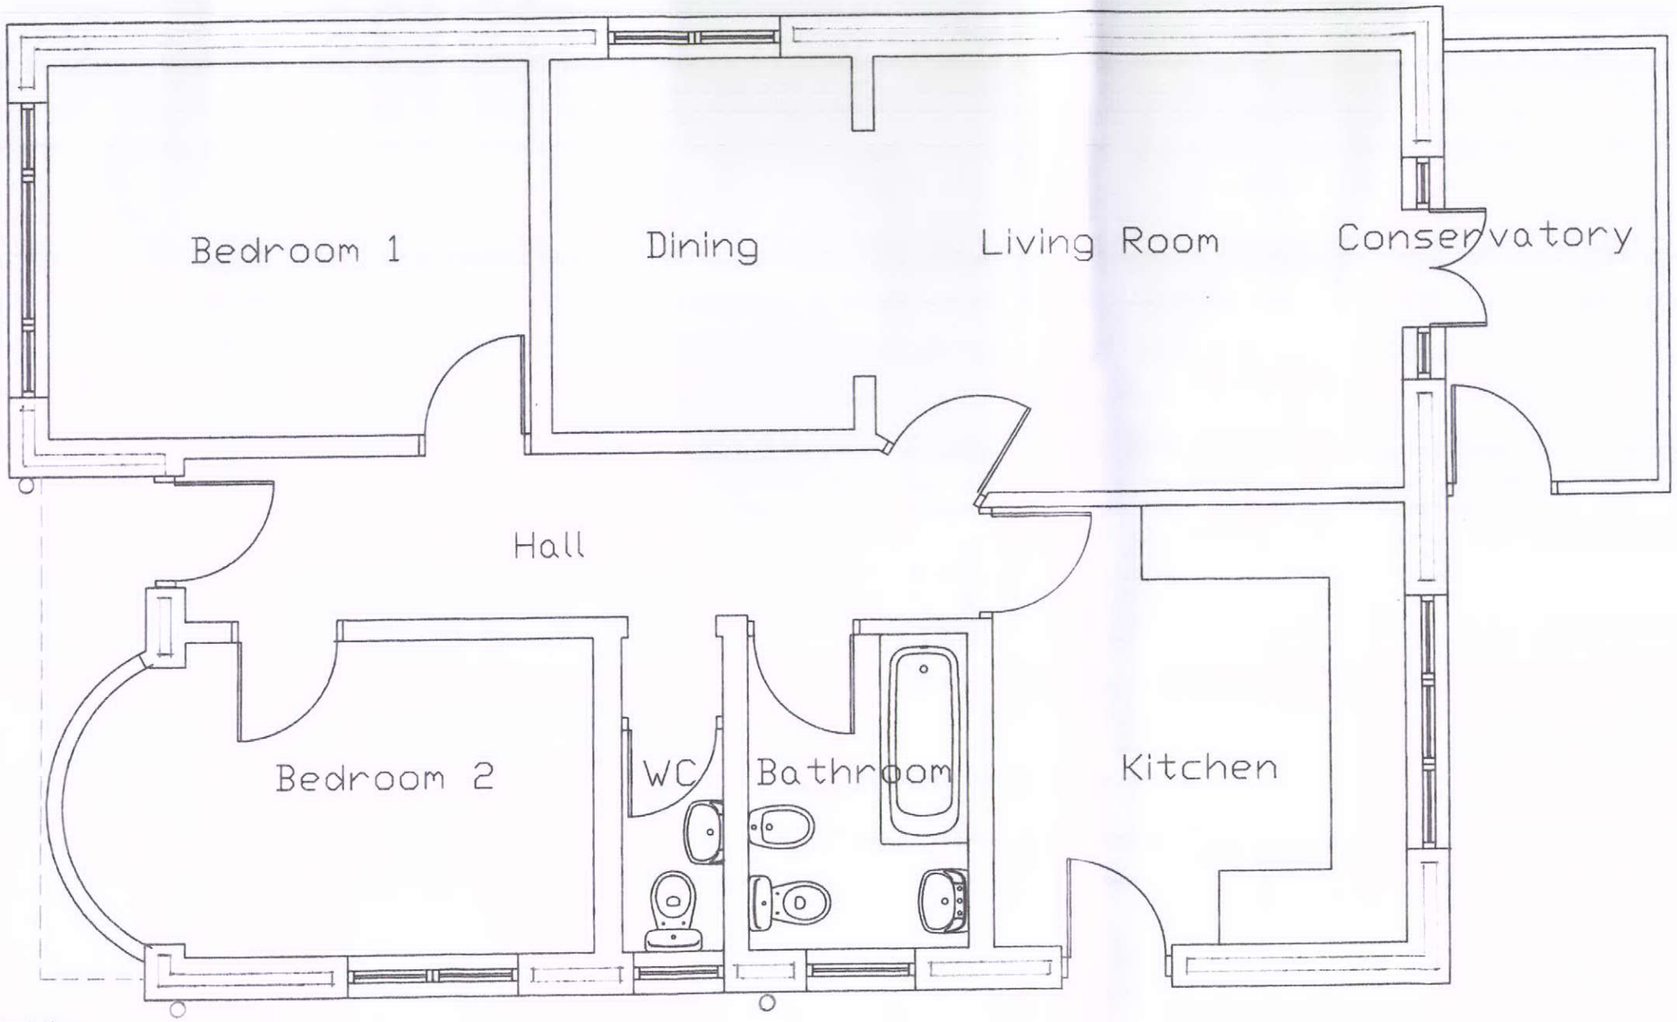

Outline of existing

flat roof

18 Hall Meadow Road Glossop

Replacement Front Bay Extension

Existing Plan

Drawing no. 100

Scale 1:50 @ A3 March 2012