HPK/2012/0191

Notes

11 APR 2012

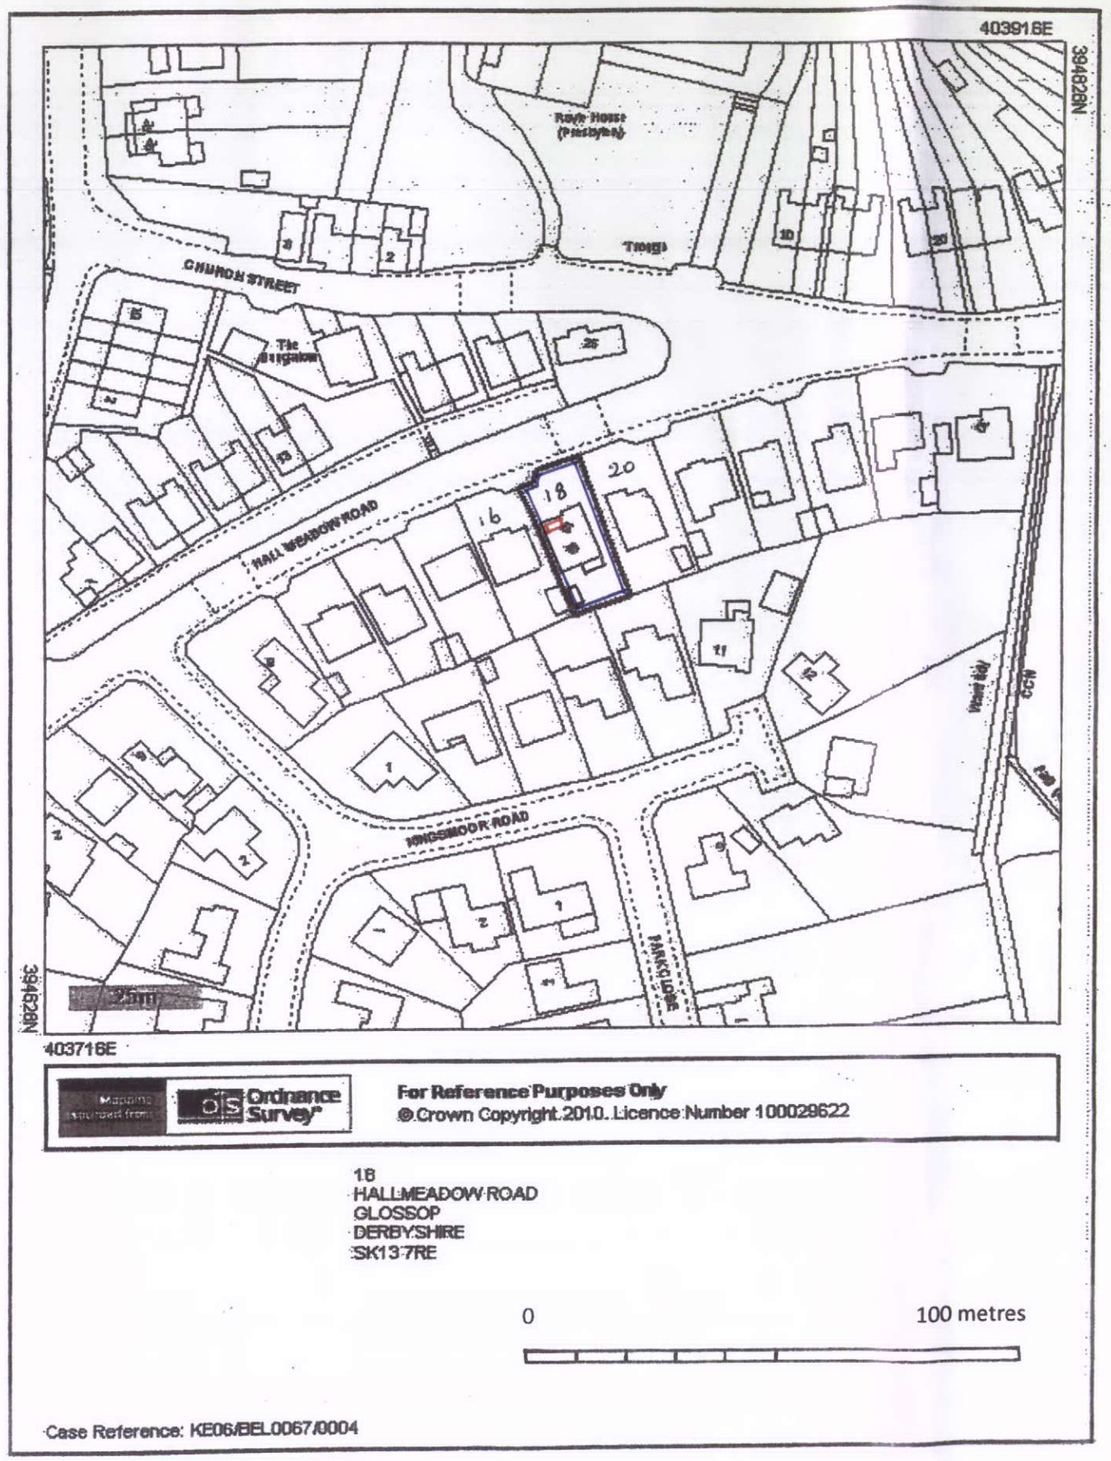

North

18 Hall Meadow Road Glossop

Replacement Front Bay Extension

Location Plan

Drawing no. 103

Scale 1:1250 @ A3 March 2012