HPK/2012/0191

Notes

11 APR 2012

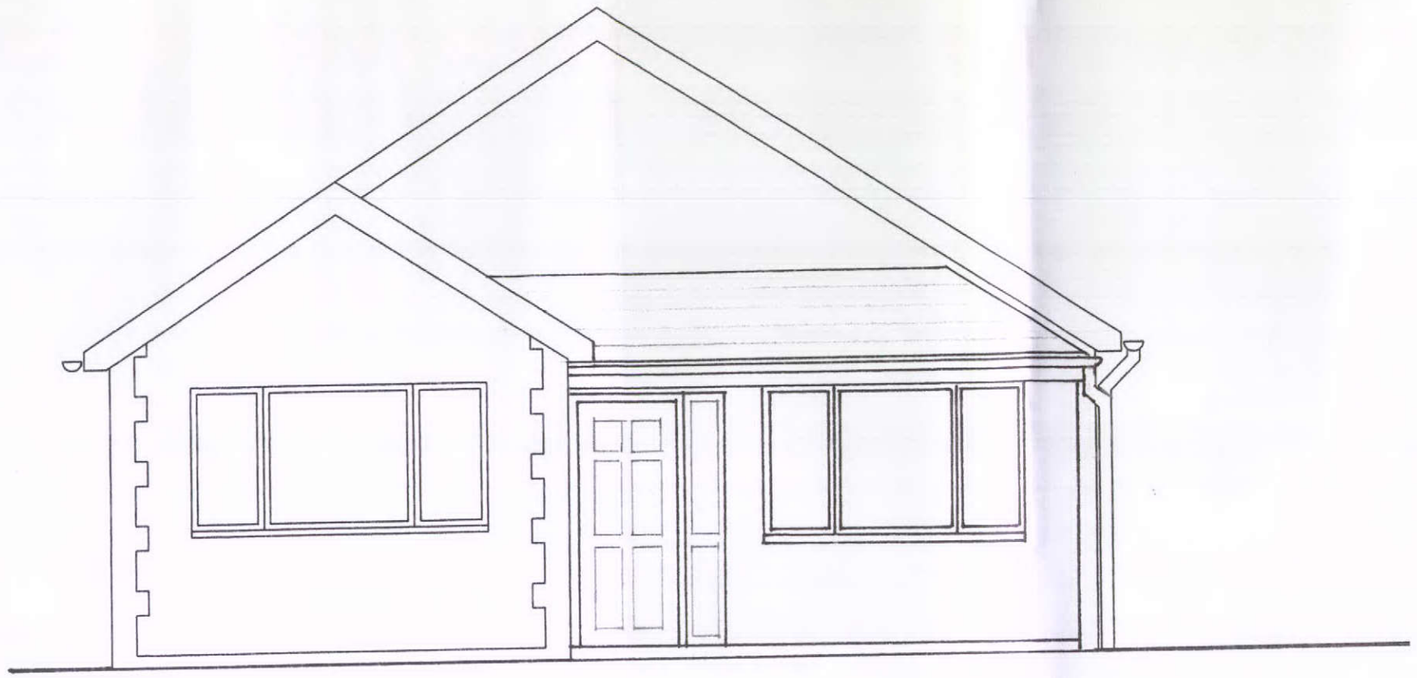

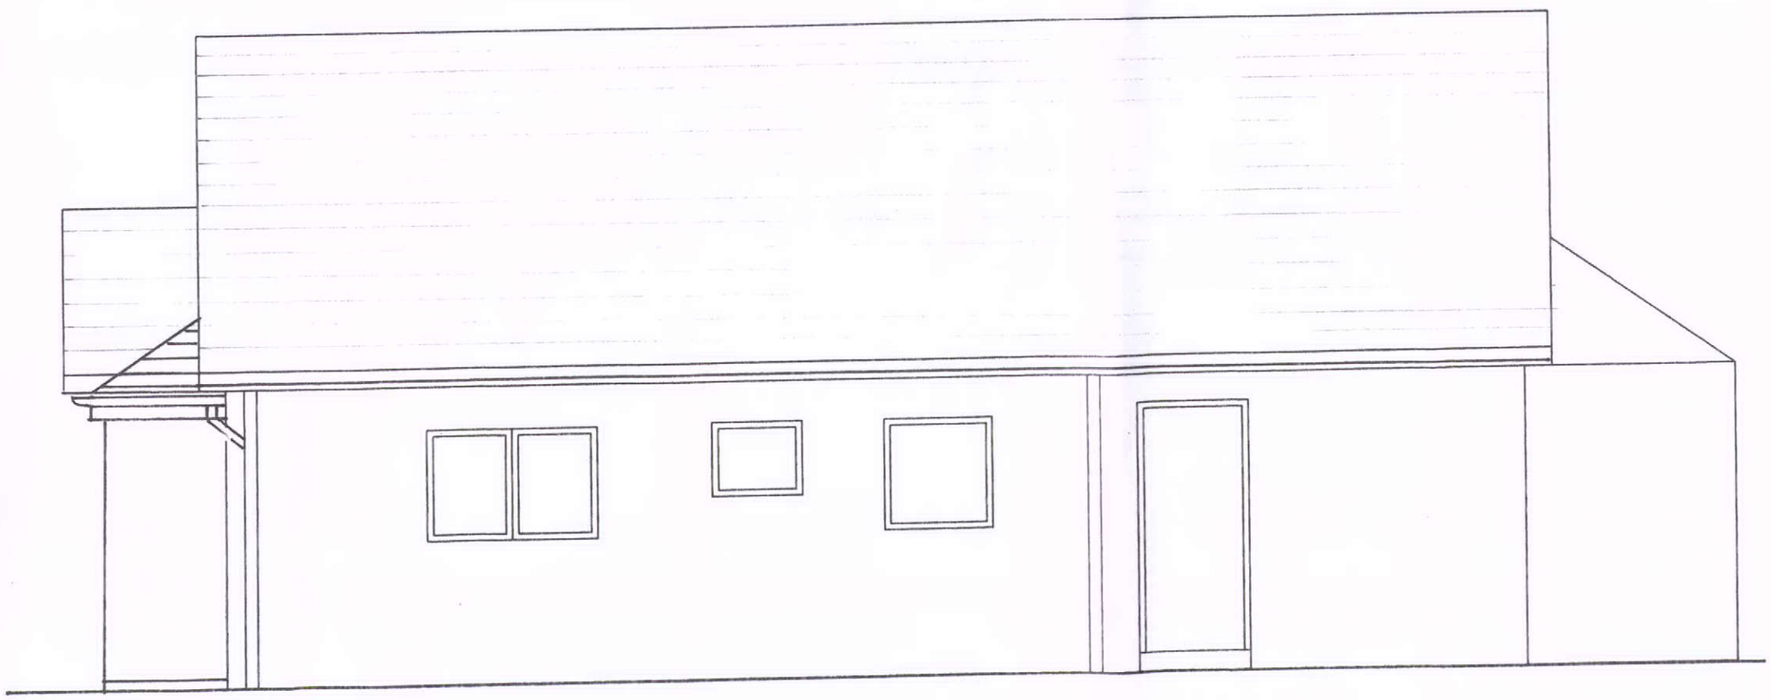

Planning Notes – External Materials

Front door, side panel and window – UPVC to match existing.

Wall – Render with paint finish to match existing.

Roof – Concrete tiles to match existing

Fascias and soffits – Painted softwood.

Rainwater goods – Black UPVC.

18 Hall Meadow Road Glossop

Replacement Front Bay Extension

Proposed Elevations

Drawing no. 201

Scale 1:50 @ A3 March 2012