HPK/2012/0191

Notes

11 APR 2012

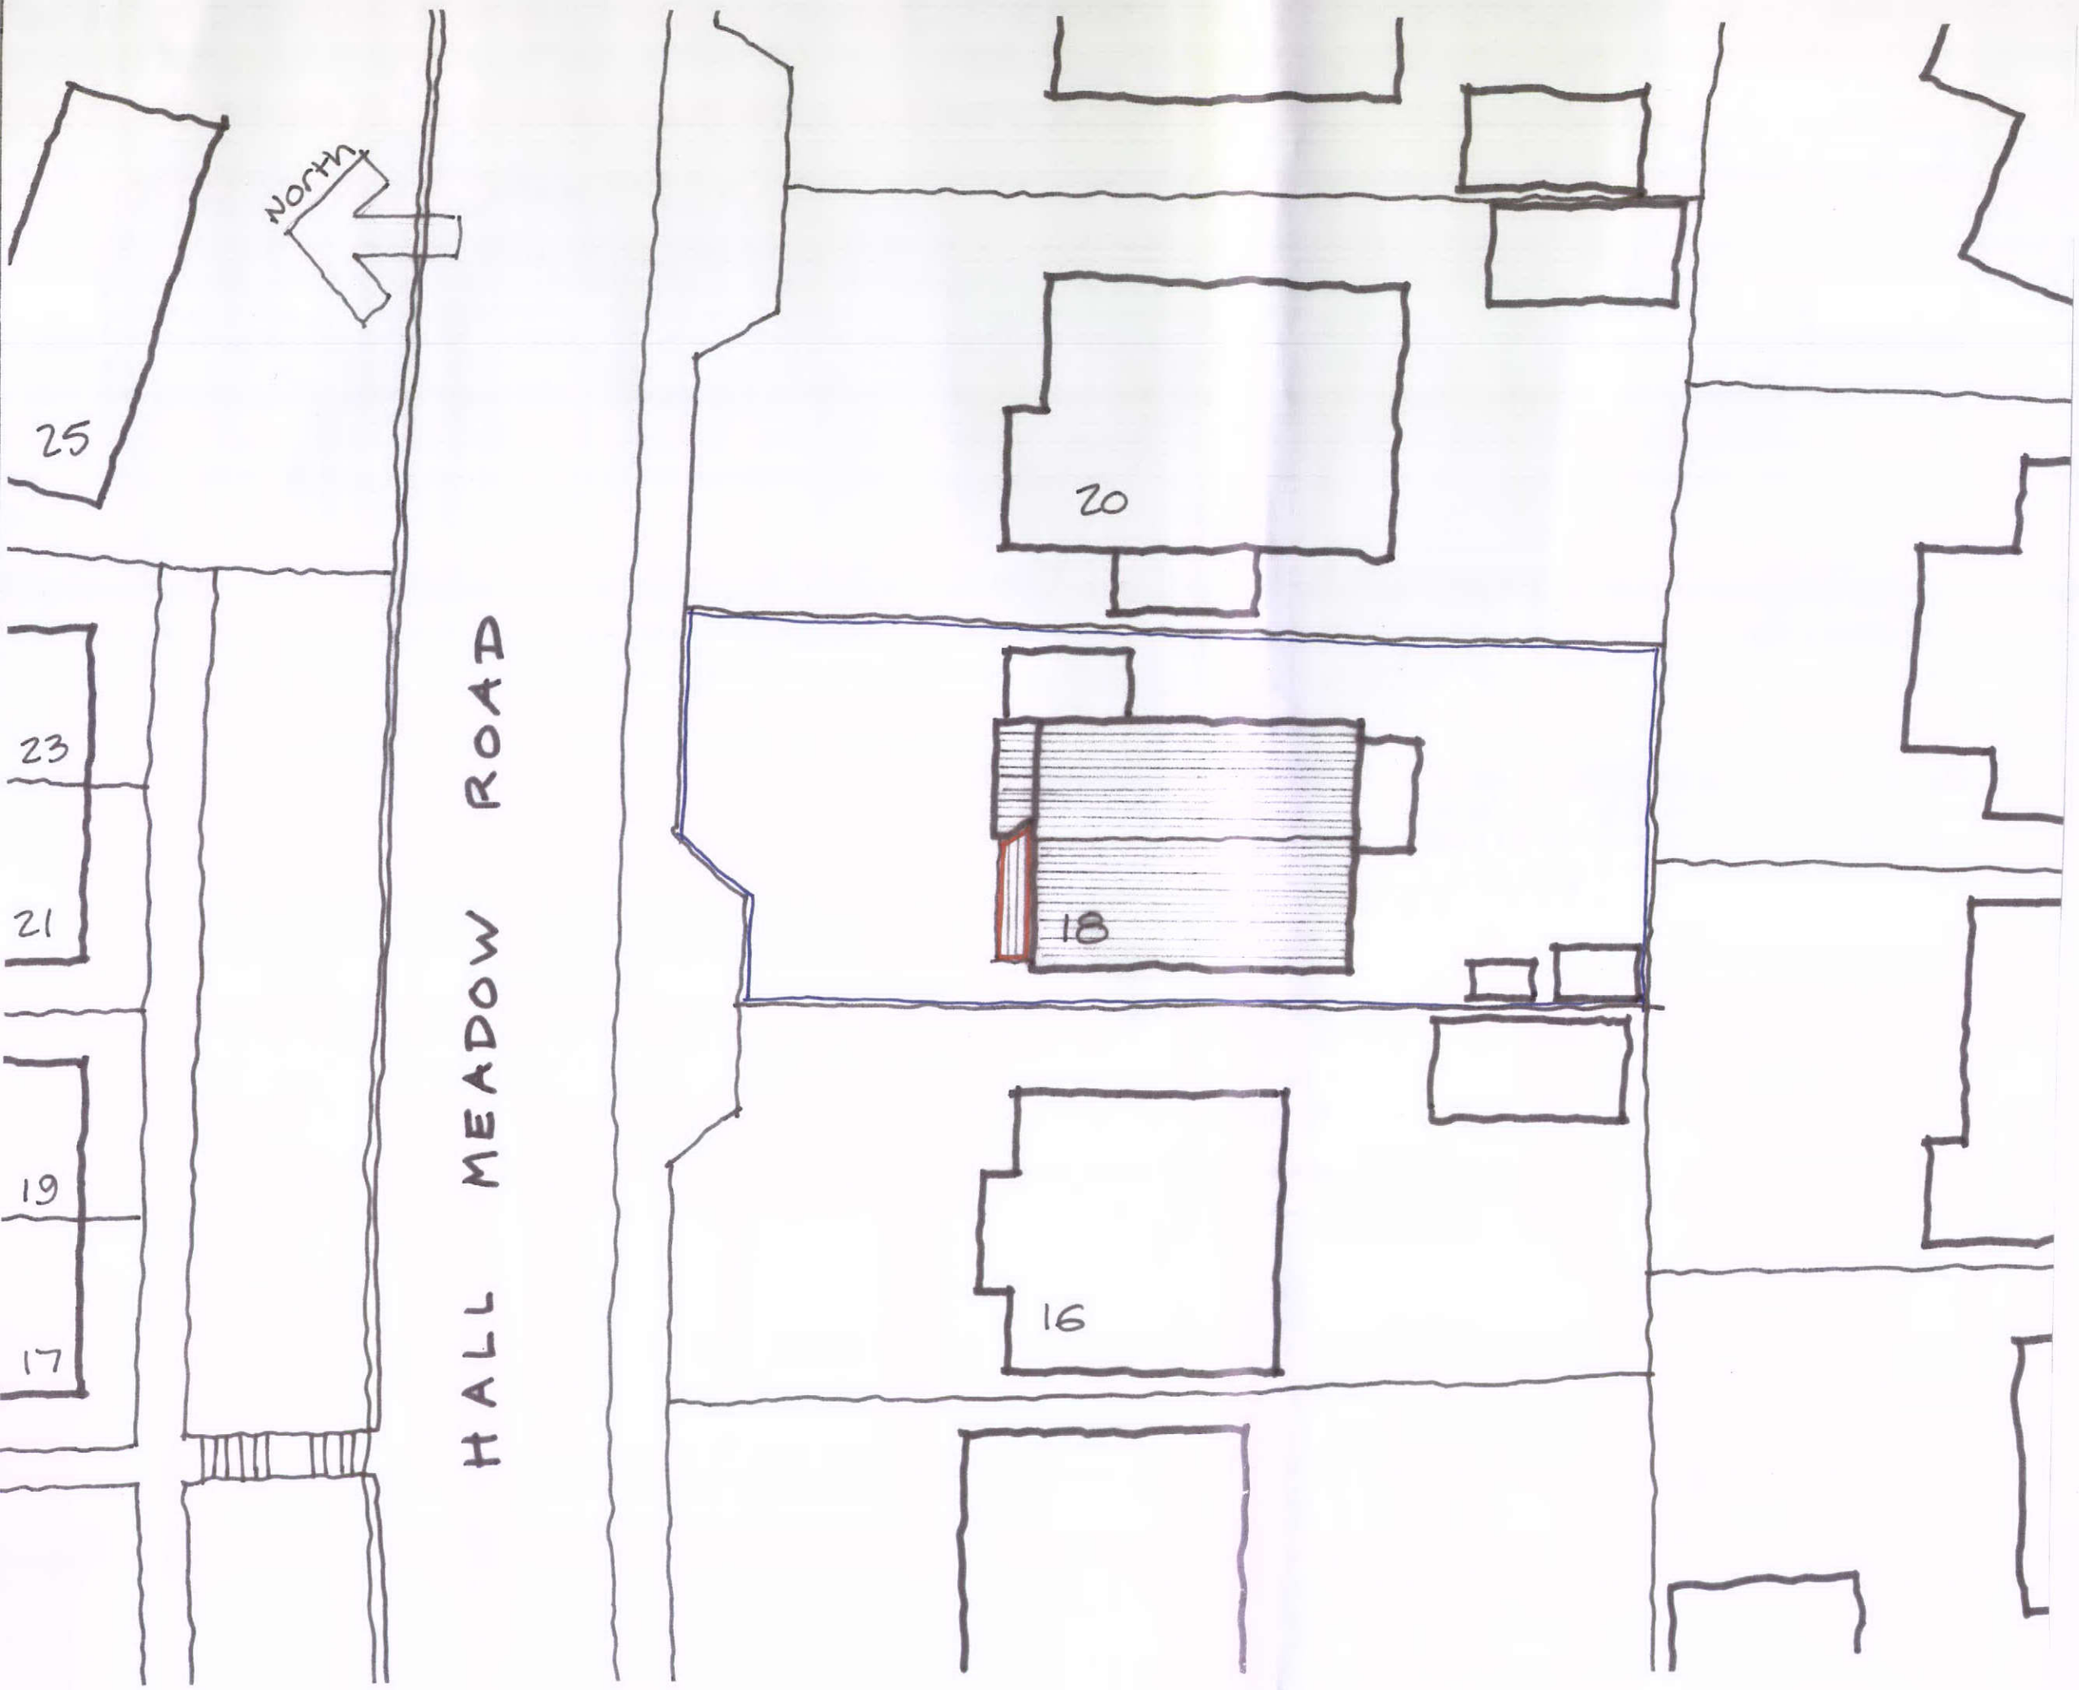

18 Hall Meadow Road Glossop

Replacement Front Bay Extension

Site Plan

Drawing no. 104

Scale 1:200 @ A3 March 2012