HPK/2012/012

12 APR 2012

- - - DRAINAGE DETAILS SHOWING POSITION OF SEPTIC TANK.

DRAWING NO 3

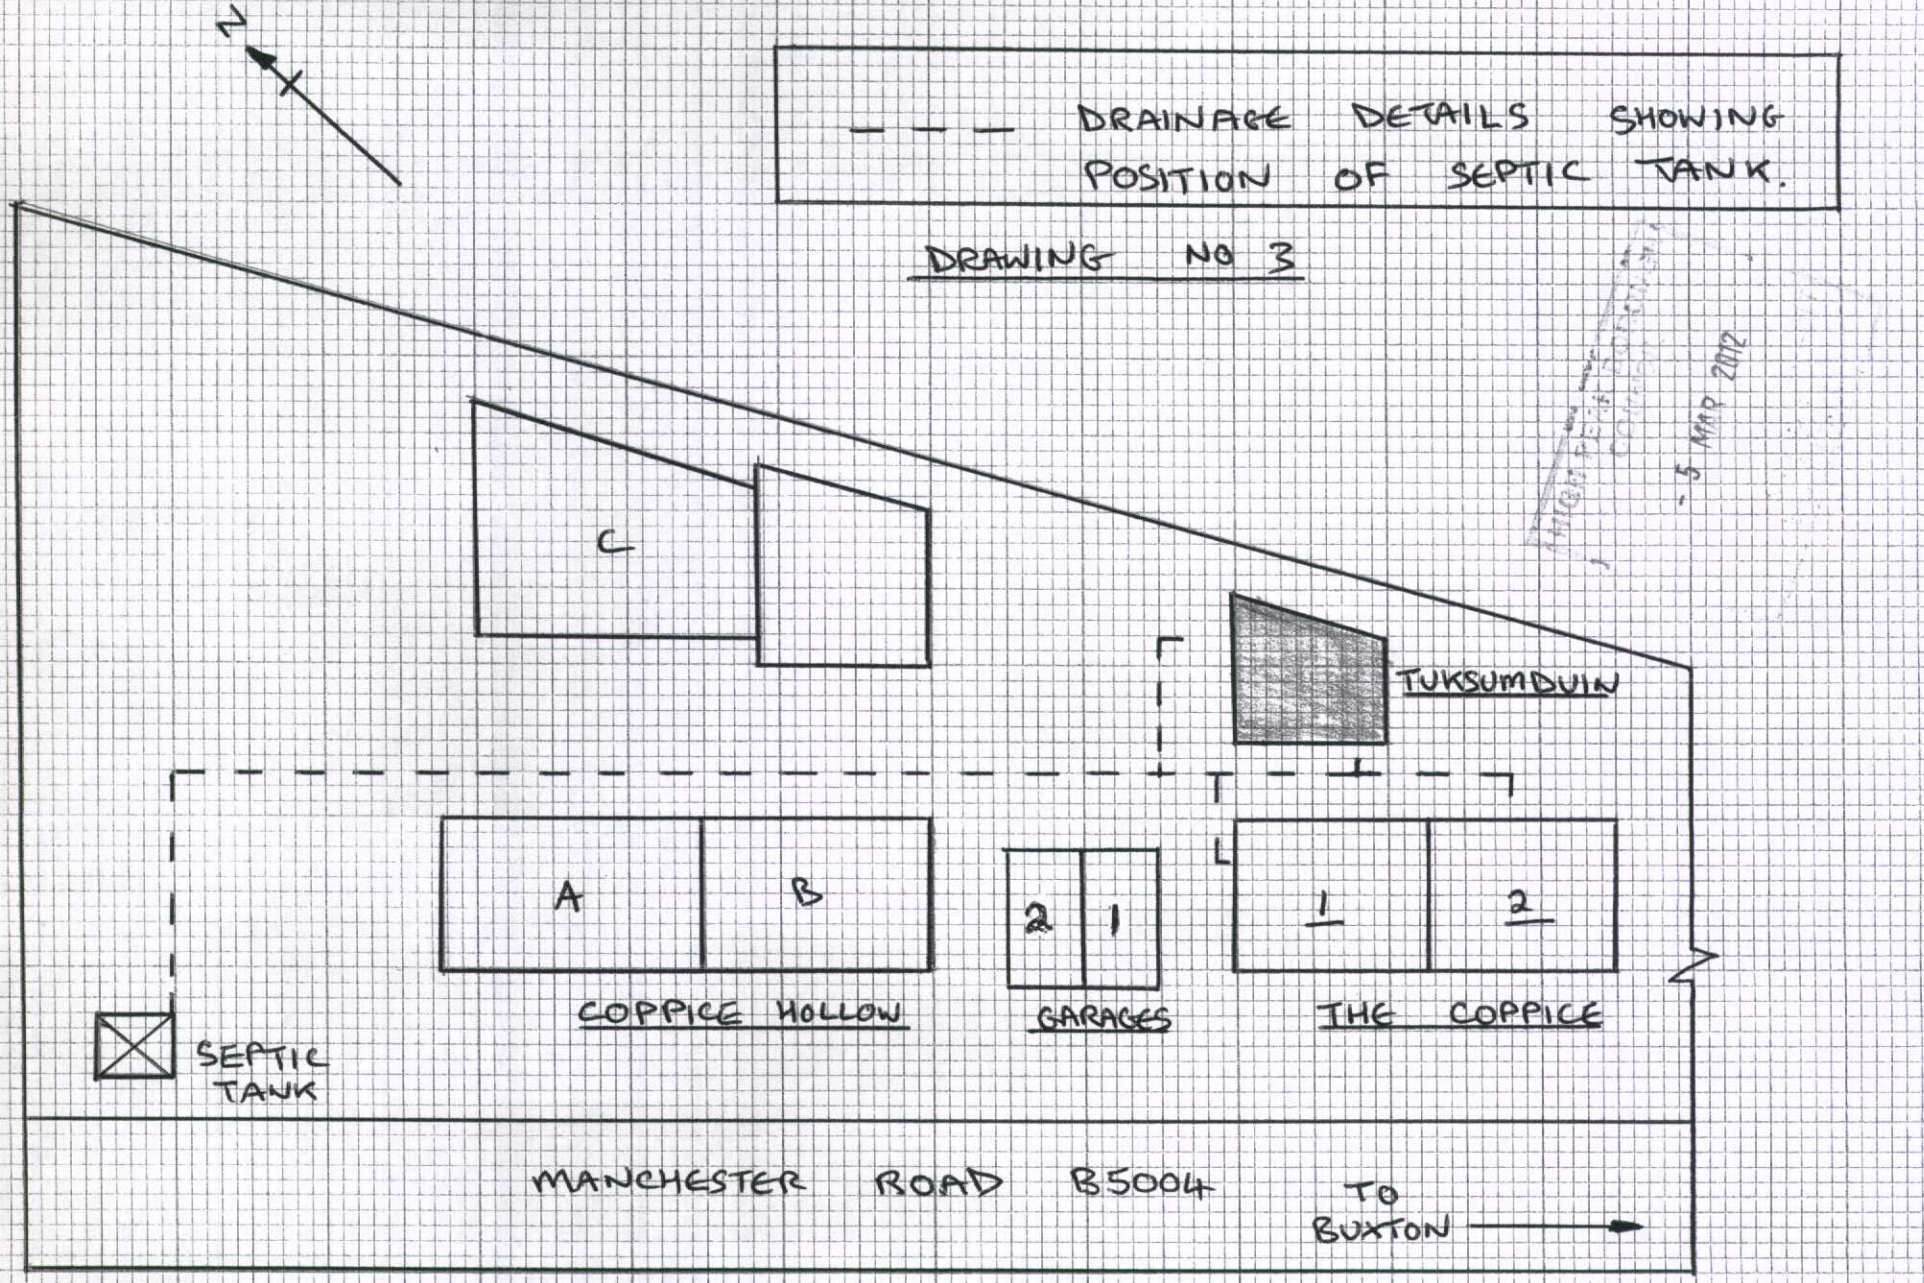

- 5 MAR 2012

NOT TO SCALE