HPK/2012/013

N

DRAWING NO 2

1ST FLOOR PLAN OF COTTAGE (STUDIO)

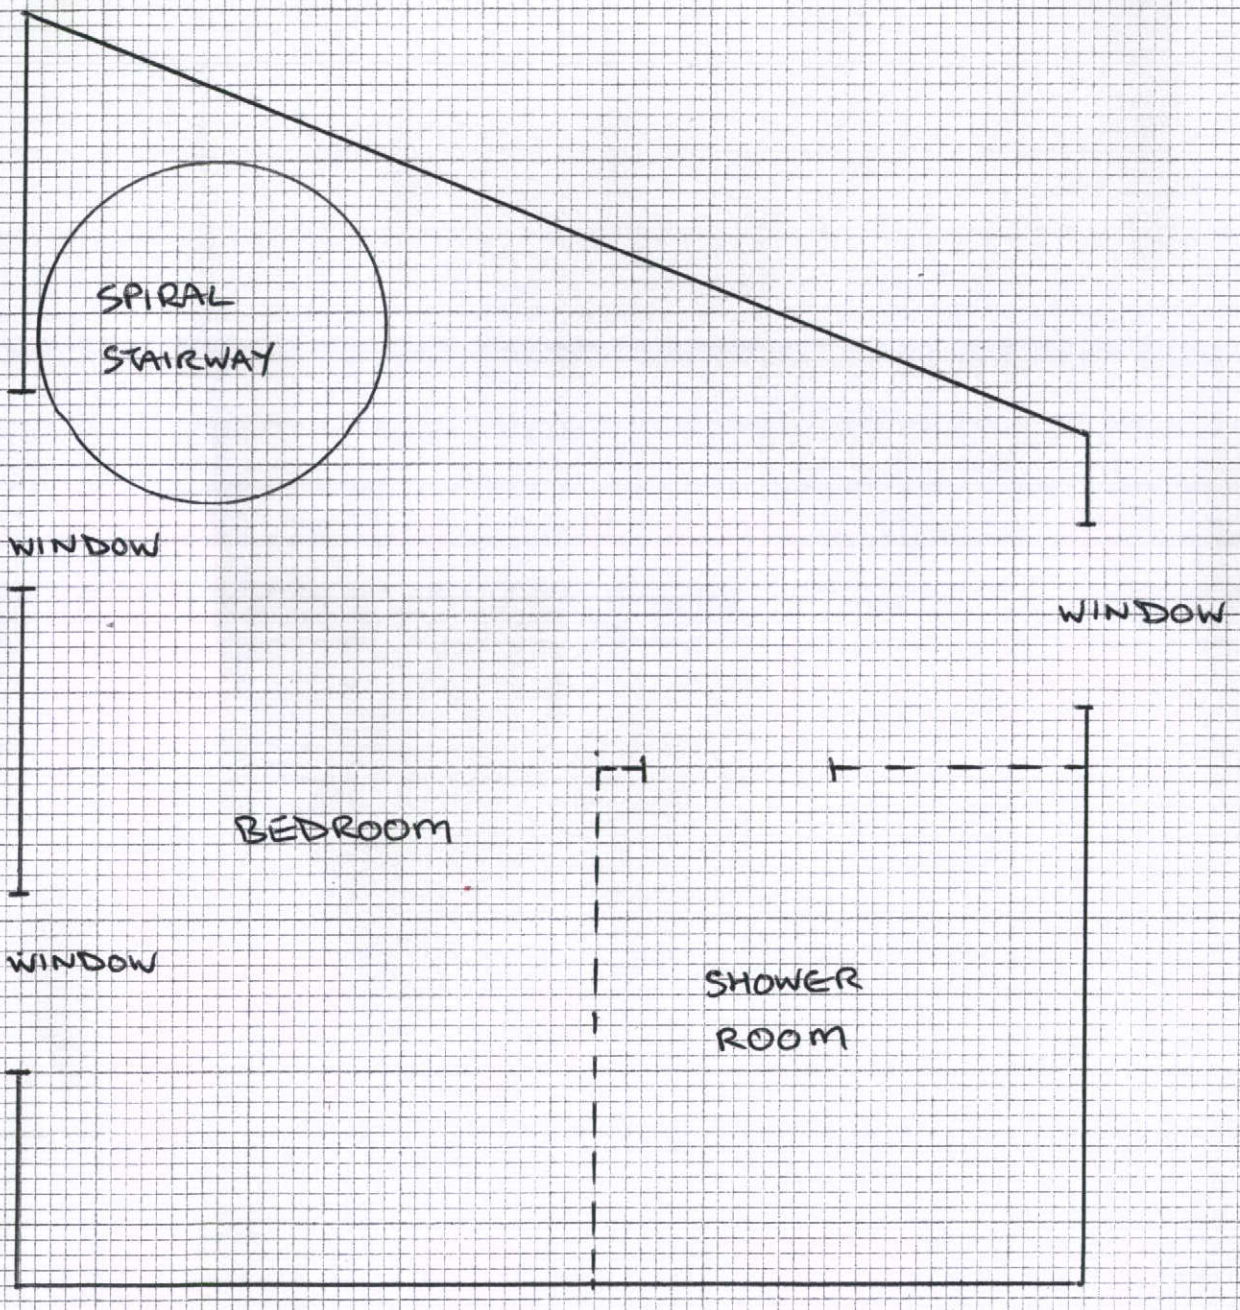

SCALE 1:1250