HPK/2012/0130

N

DRAWING NO 1

GROUND FLOOR PLAN OF COTTAGE (STUDIO)

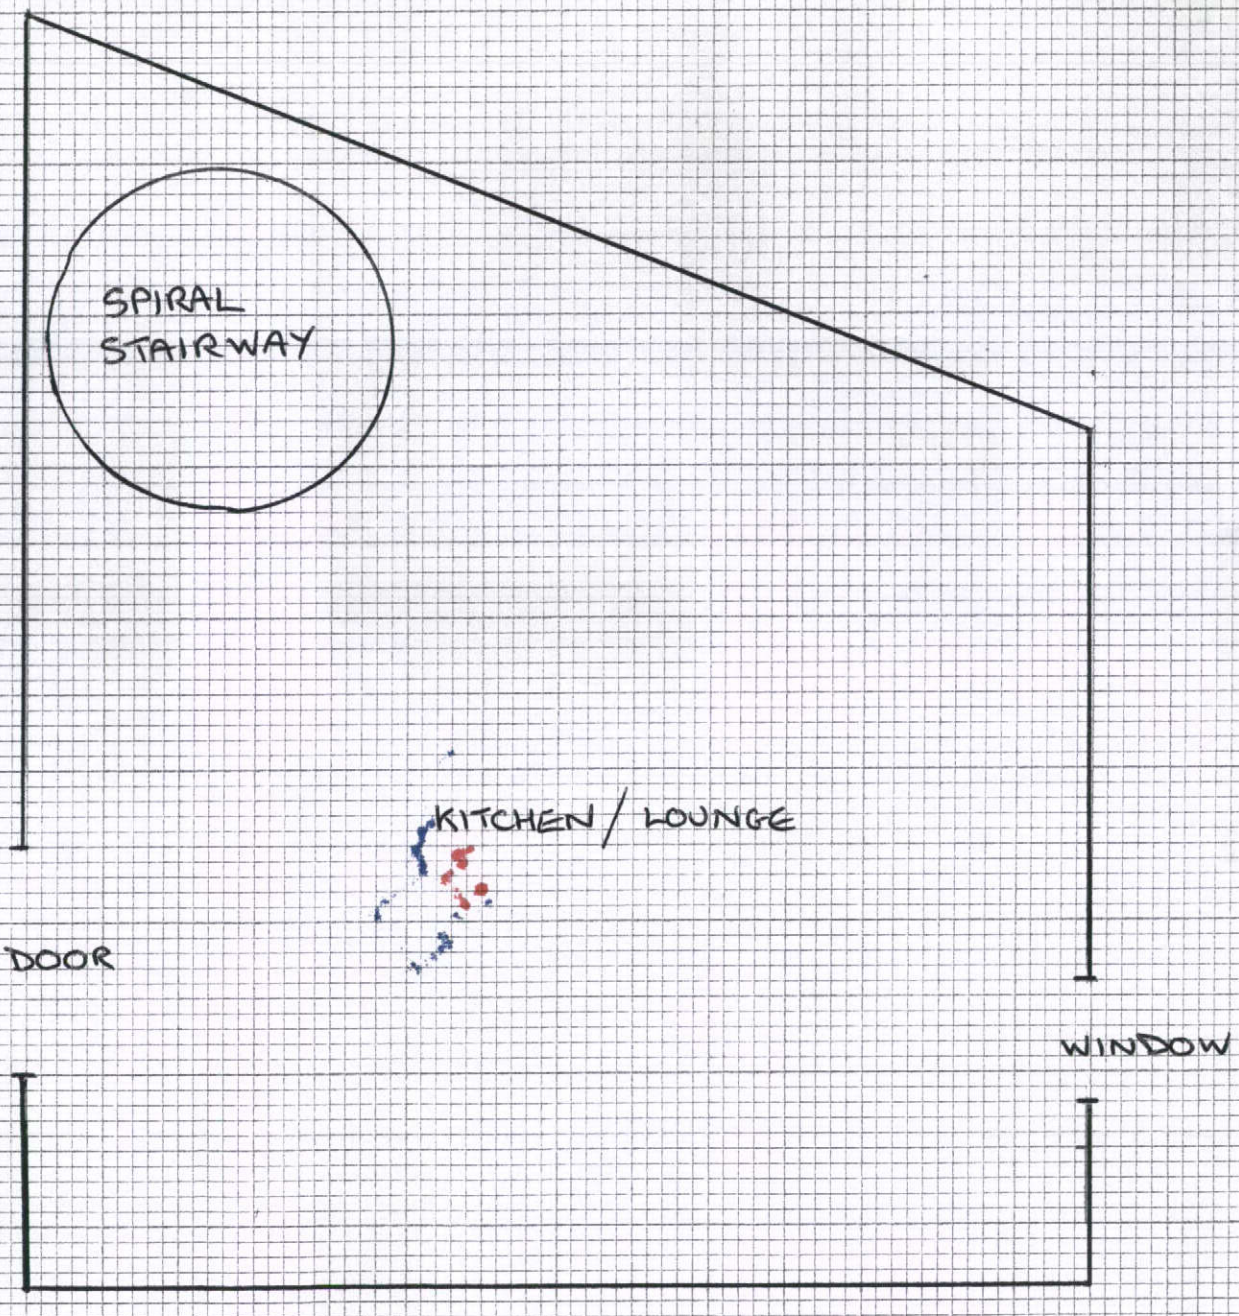

SCALE 1 : 1250