## PROPOSED REAR ELEVATION




## PROPOSED SIDE (SOUTH) ELEVATION

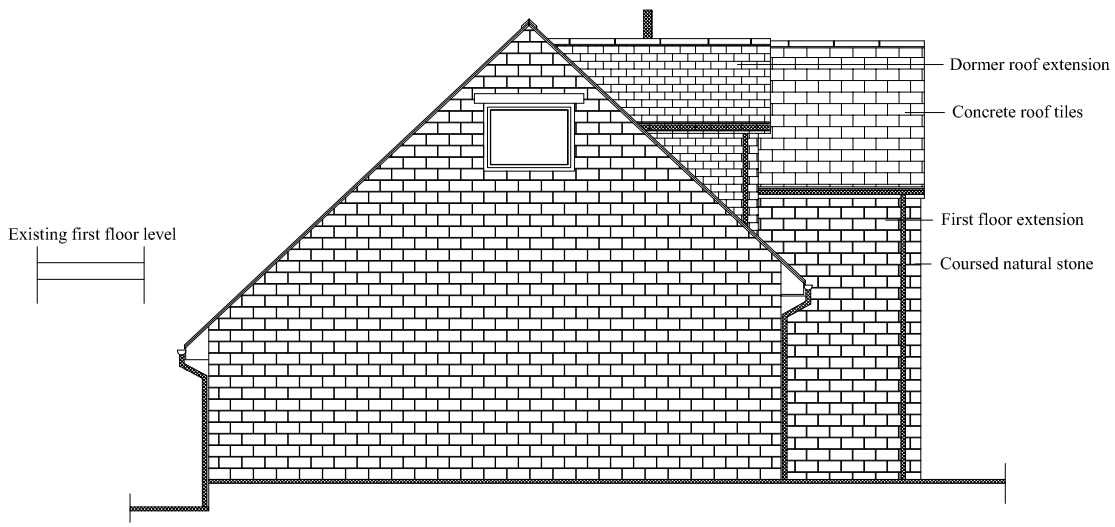


## PROPOSED SIDE (NORTH) ELEVATION

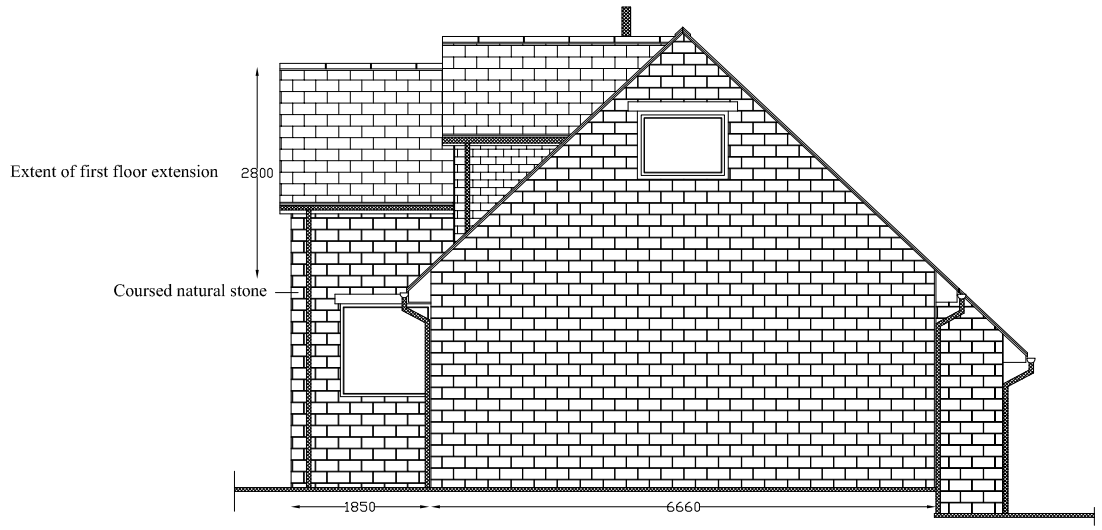


SCALE 1:100

DRAWING NO. 04