HPK/2012/0214

John F. Lomas. M.R.I.C.S., M.B.Eng
Rothbury
Chapel Road
Hayfield
High Peak SK22 2JF
Tel. 01663 745186

19 APR 2012

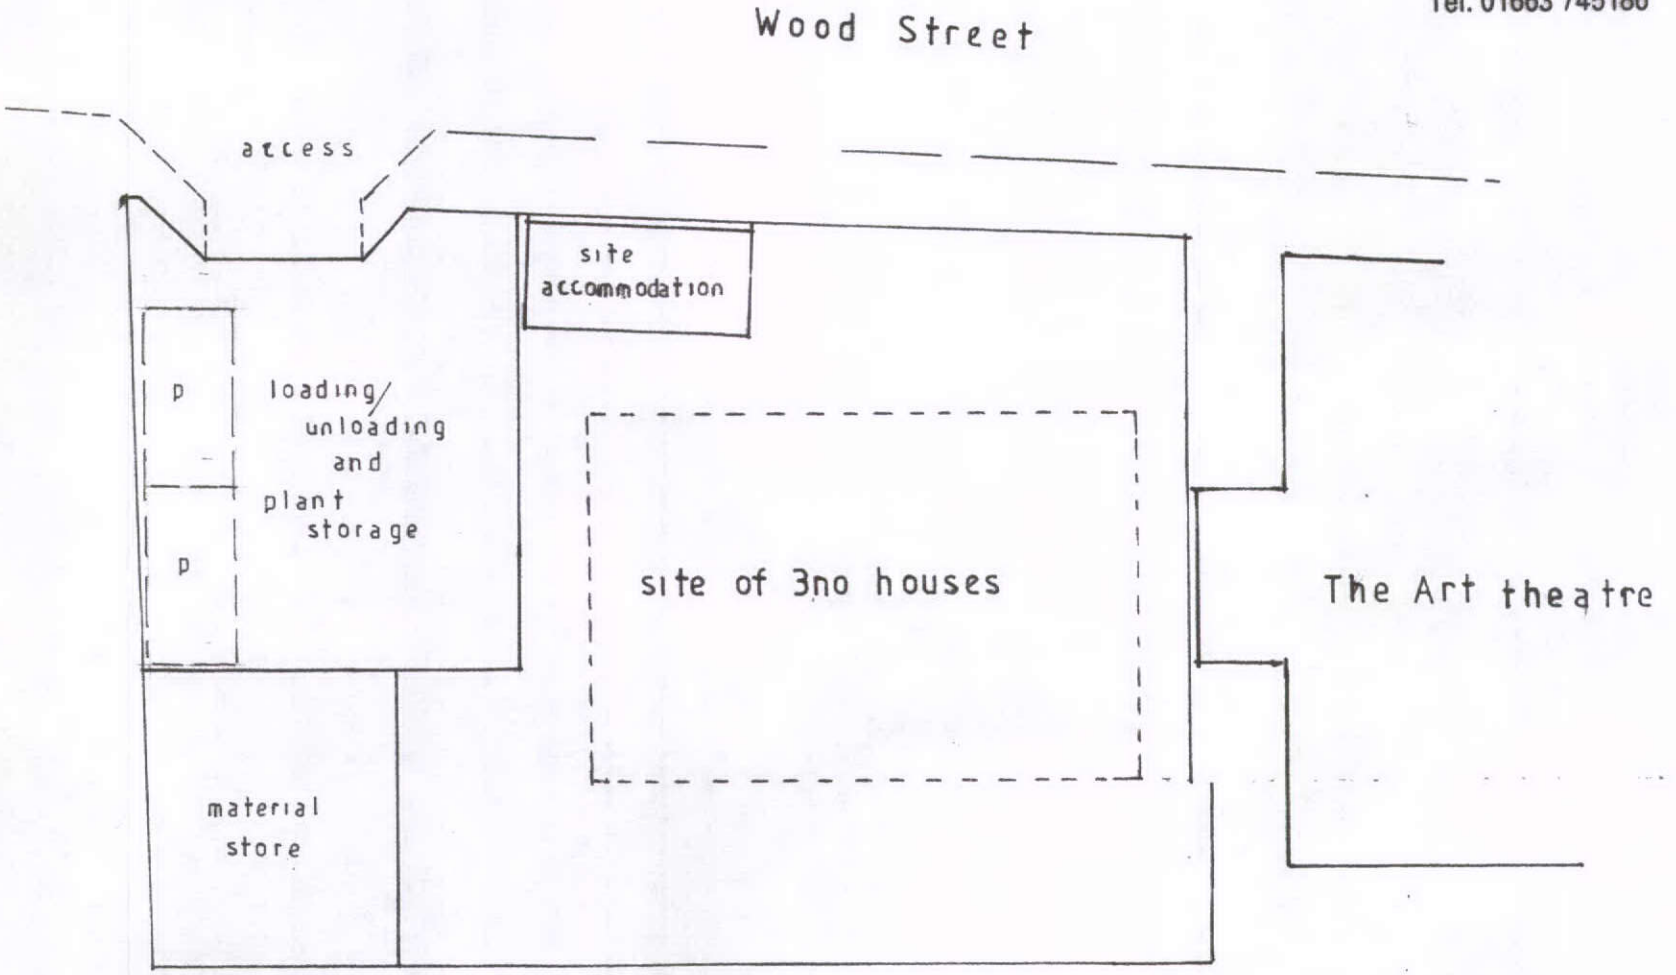

site plan during construction work

1:200

Indicating provision for storage of plant / materials, loading / unloading, parking and site accommodation

drg no 12-3/2