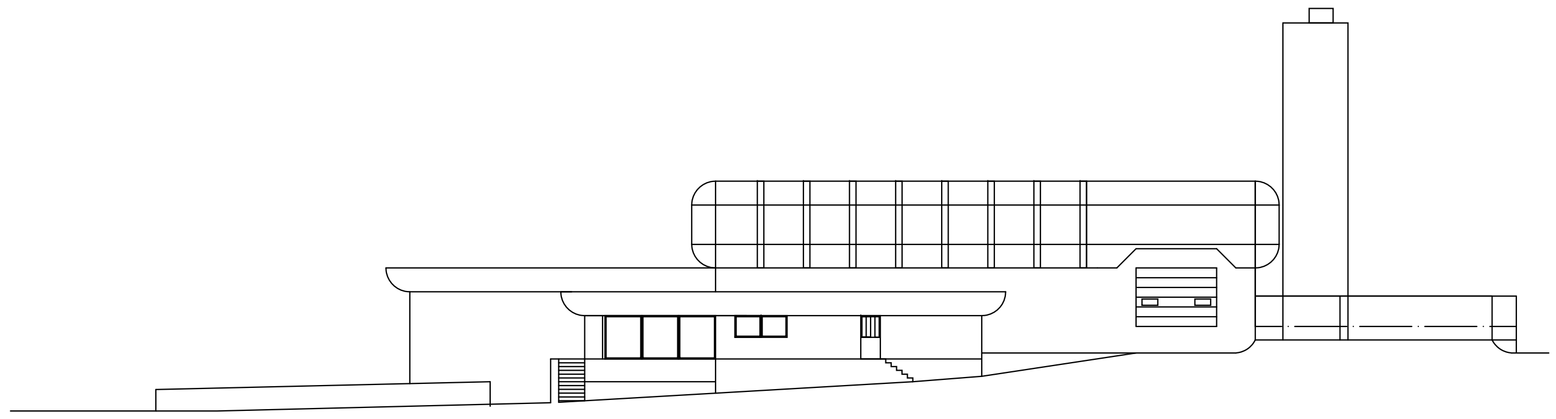

EXISTING SW ELEVATION

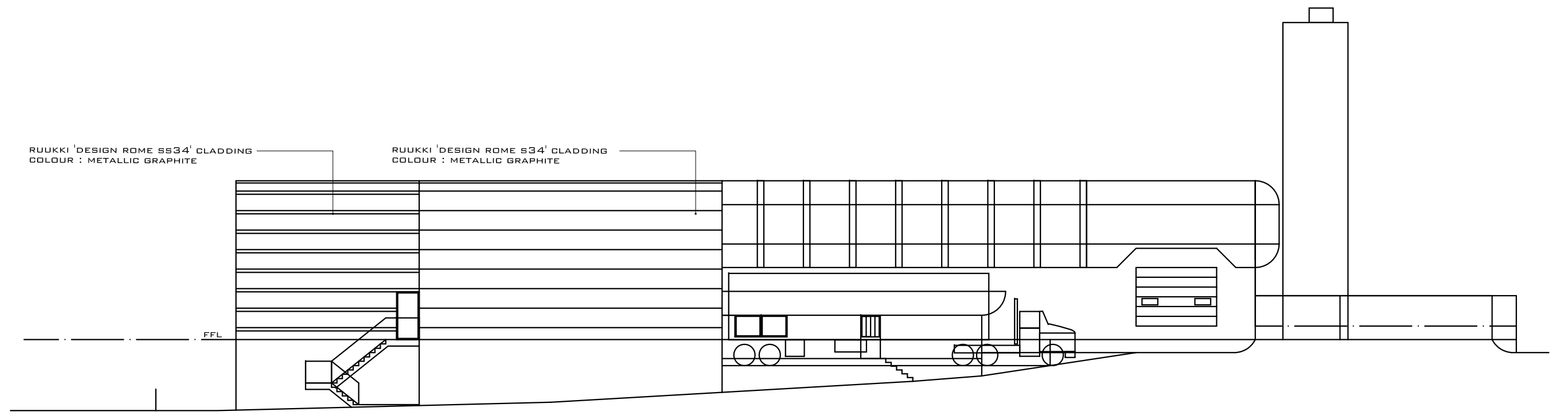

PROPOSED SW ELEVATION

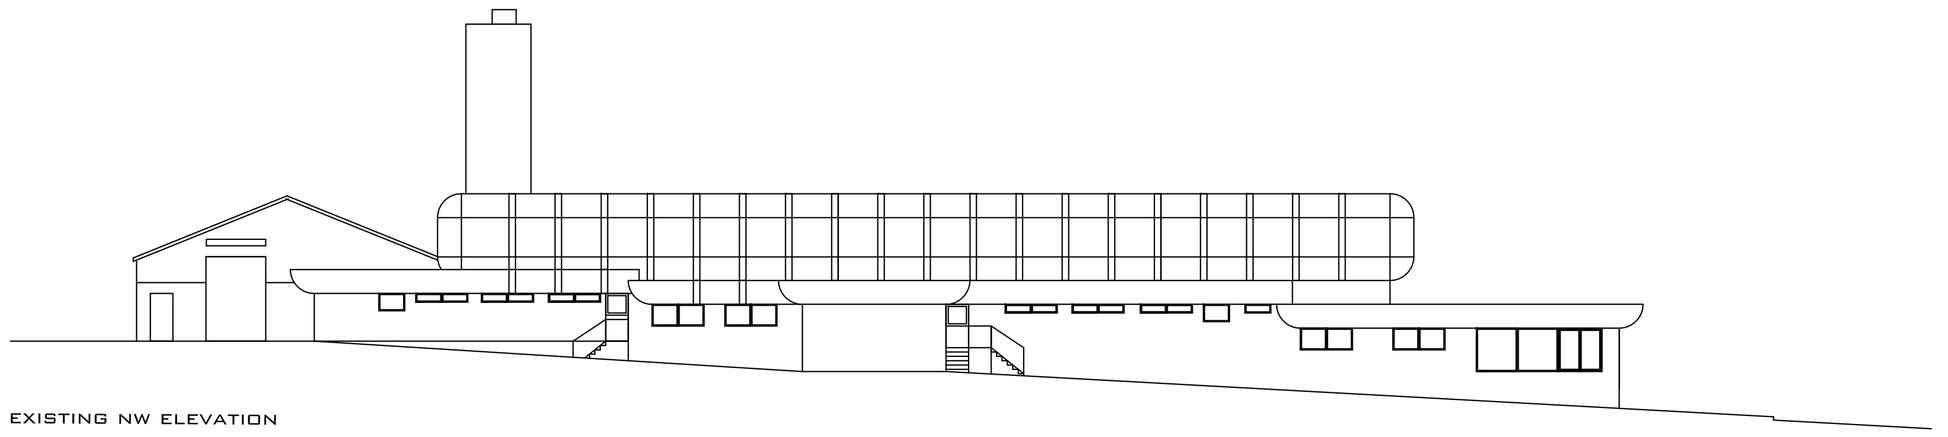

EXISTING NW ELEVATION

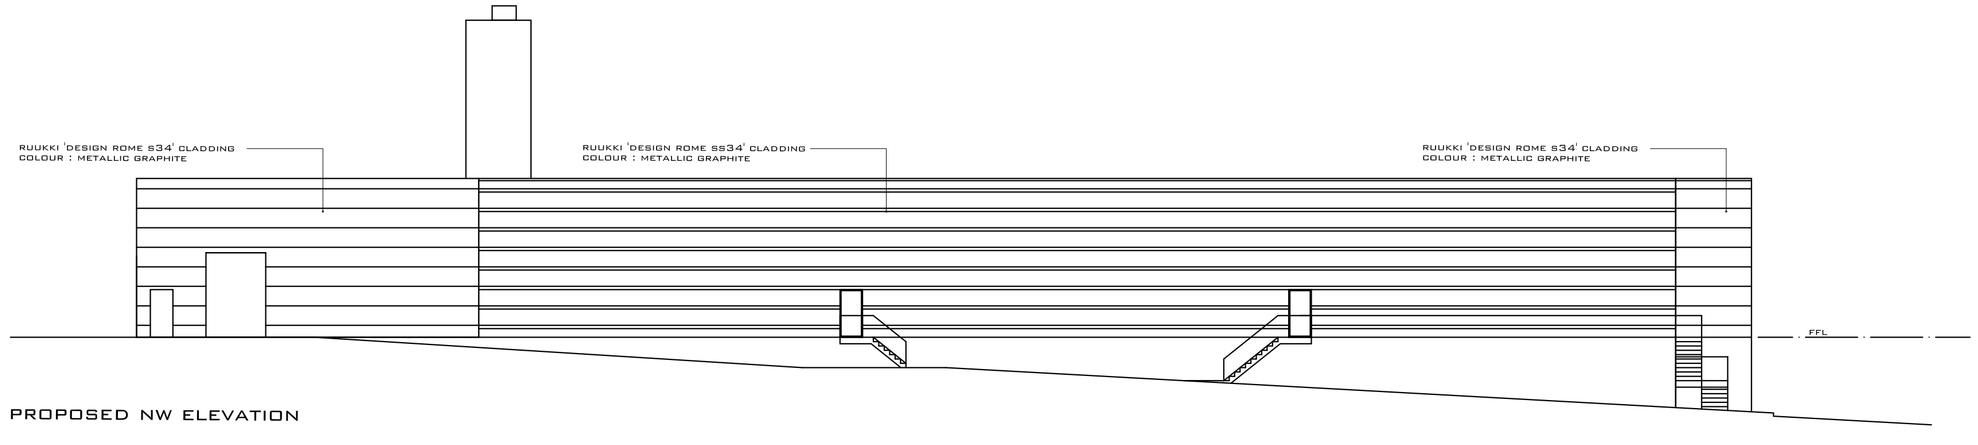

PROPOSED NW ELEVATION

NOTES:

1. The general contractor is responsible for all dimensions on site, and the Architect is to informed of any discrepancy

2. If this drawing is CPI classified, drawings marked (--) contain general information, drawings specifically referenced, eg (H31) or (L40) contain information relevant only to that classified subject, and must not be read for any other purpose.

3. Do not scale from this drawing.

REF	REVISION	DATE	REF	REVISION	DATE	REF	REVISION	DATE

L I B E R T E C T S

54 TESLA COURT, WARPLE WAY, LONDON W3 7DQ
Tel: 020 7743 7897 Mob: 07809 655705

Title ROCKHEAD_HOUSE_BUXTON_ELEVATIONS_2

Scale 1:200 Date JAN_11 Drawn AA No. 11.007/06