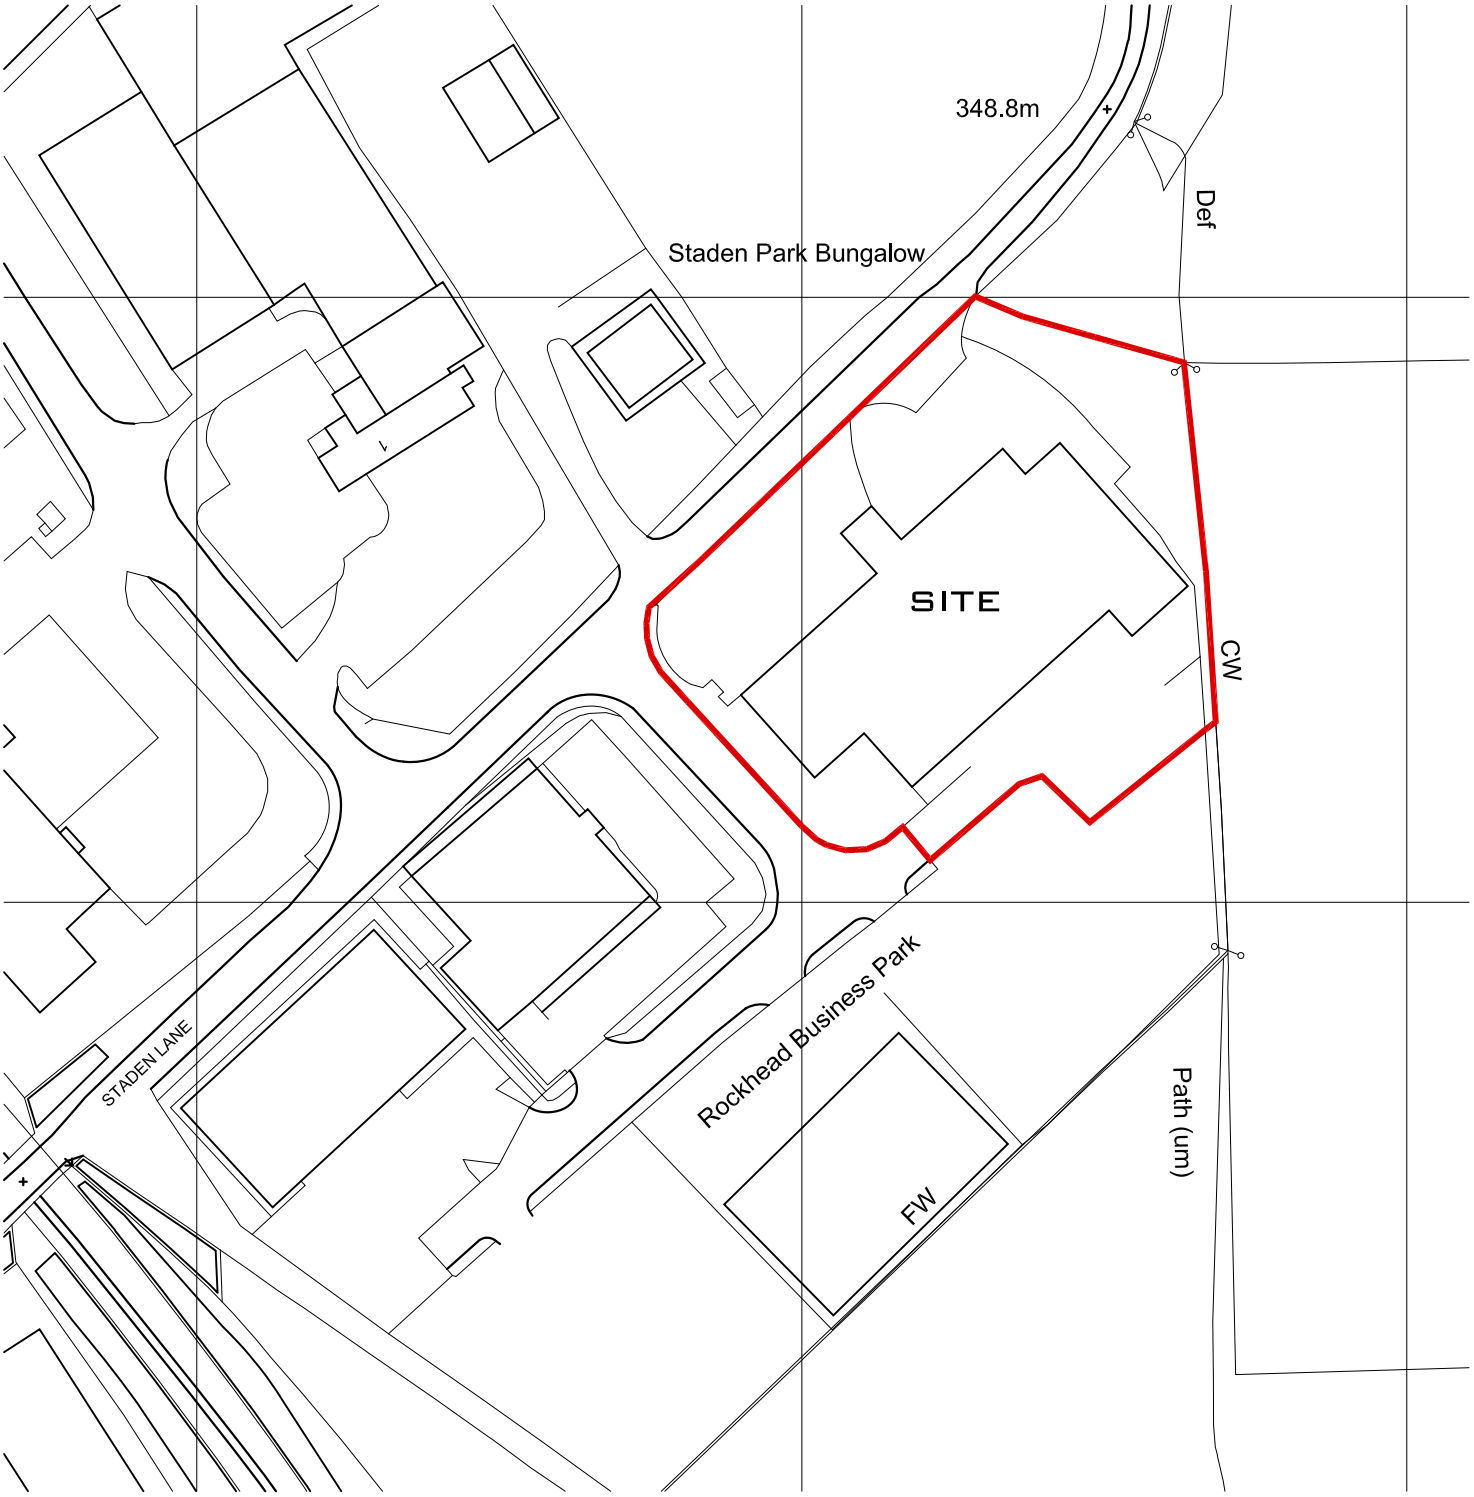

Ordnance Survey (c) Crown Copyright 2011. All rights reserved. Licence number 100020449

ROCKHEAD HOUSE, STADEN LANE, BUXTON

LOCATION PLAN 1:1250 @ A4