SITE PLAN

29 MACCLESFIELD ROAD BUXTON SK179AH

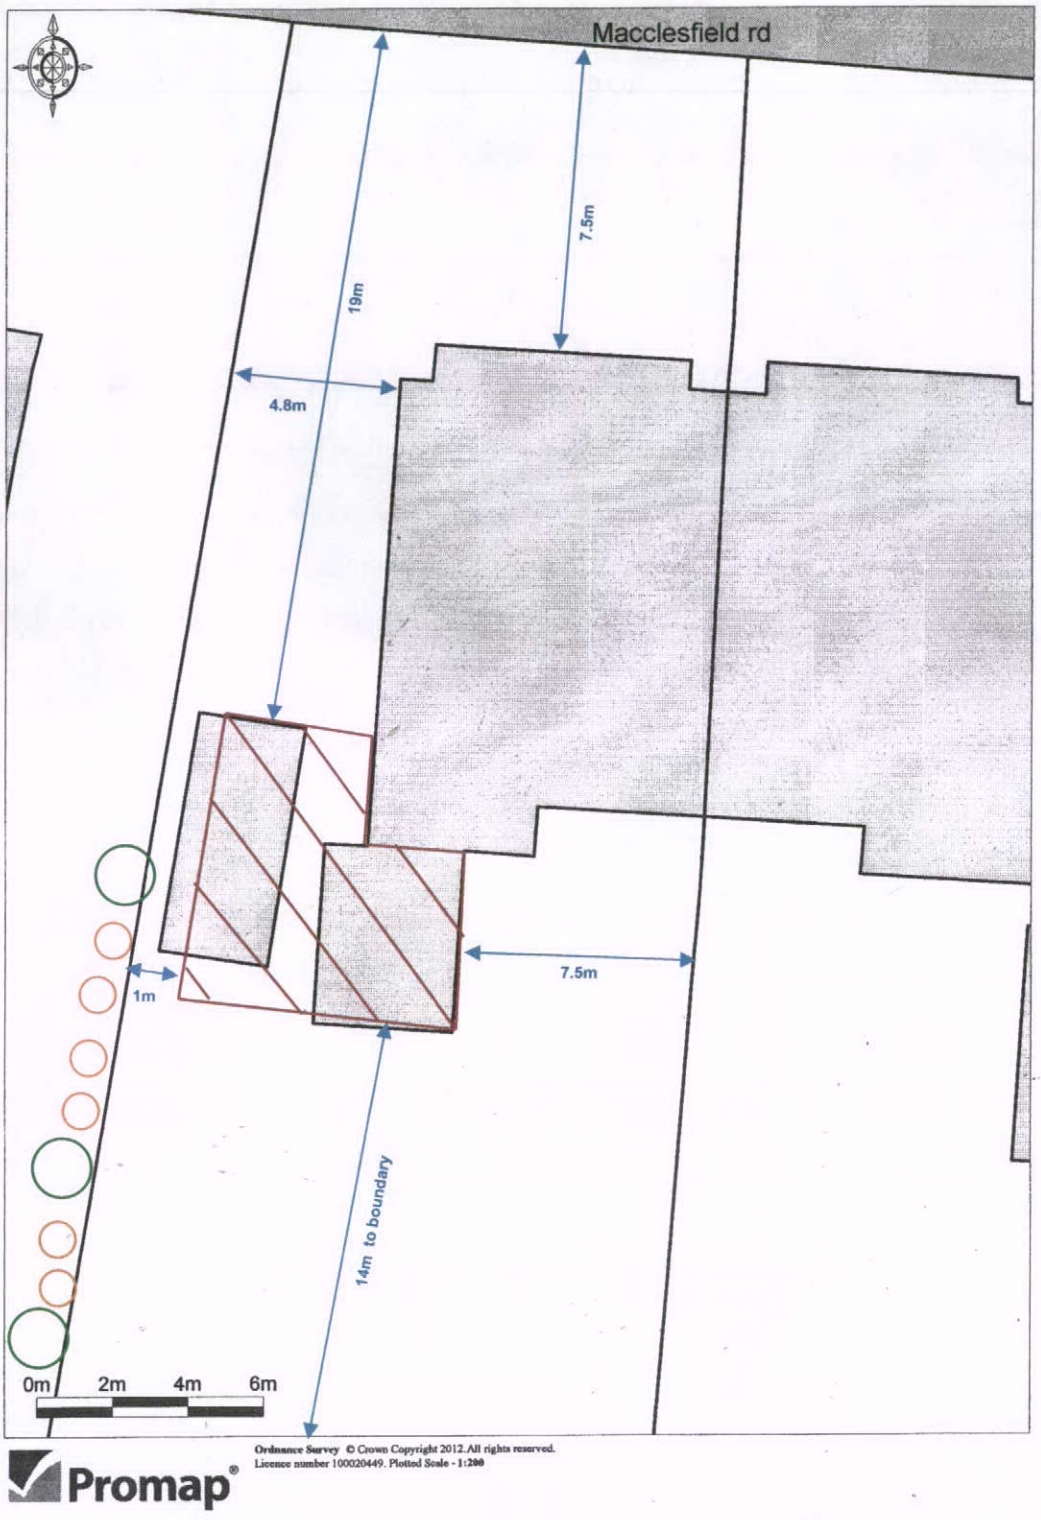

Ordnance Survey © Crown Copyright 2012. All rights reserved.
Licence number 100020449. Plotted Scale - 1:200

Promap®

Proposed development

Tree key

Conifer on neighbouring property

Beech on neighbouring property mainly at hedge height