HPK/2012/0218

16 APR 2012

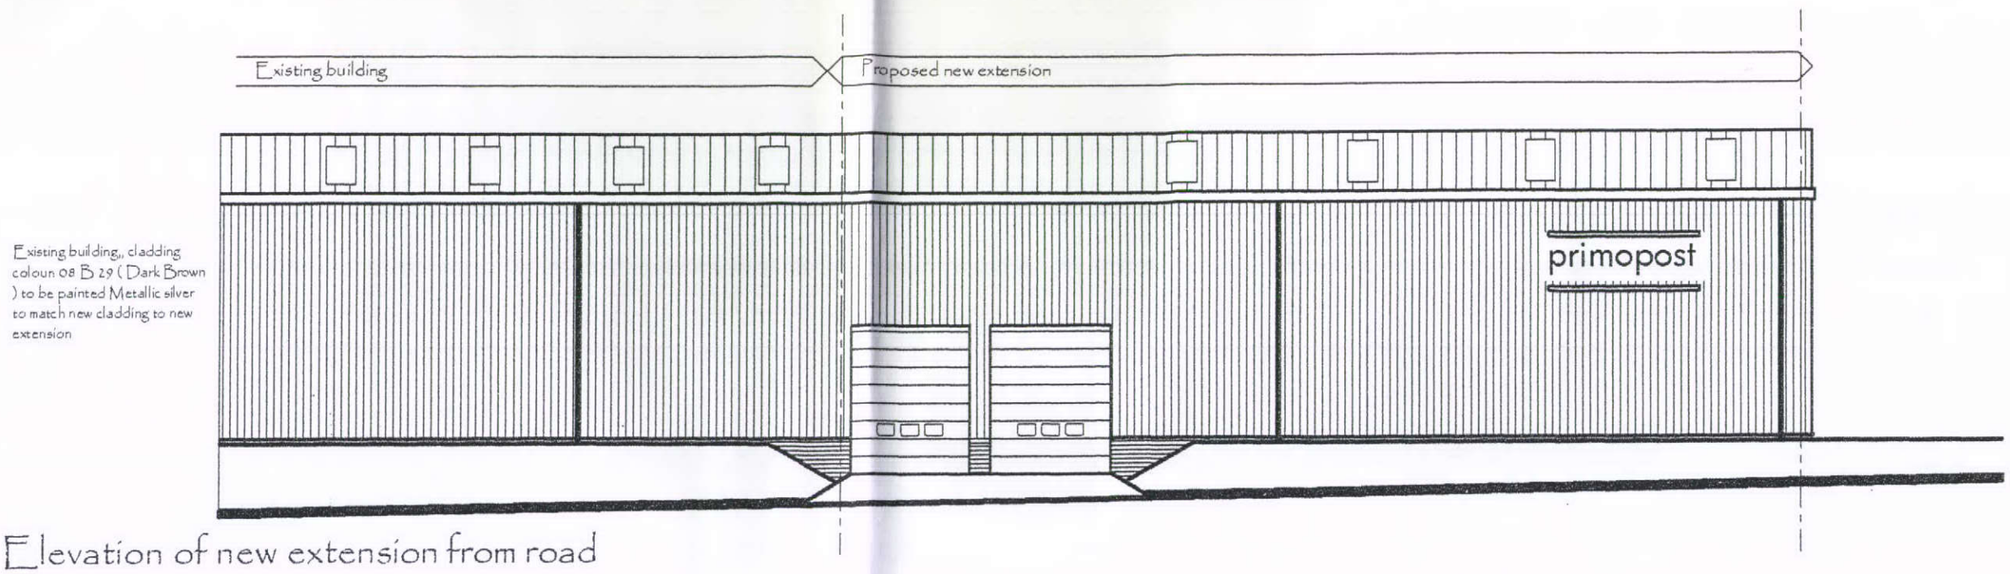

Existing building,, cladding colour 08 B 29 (Dark Brown) to be painted Metallic silver to match new cladding to new extension

Elevation of new extension from road

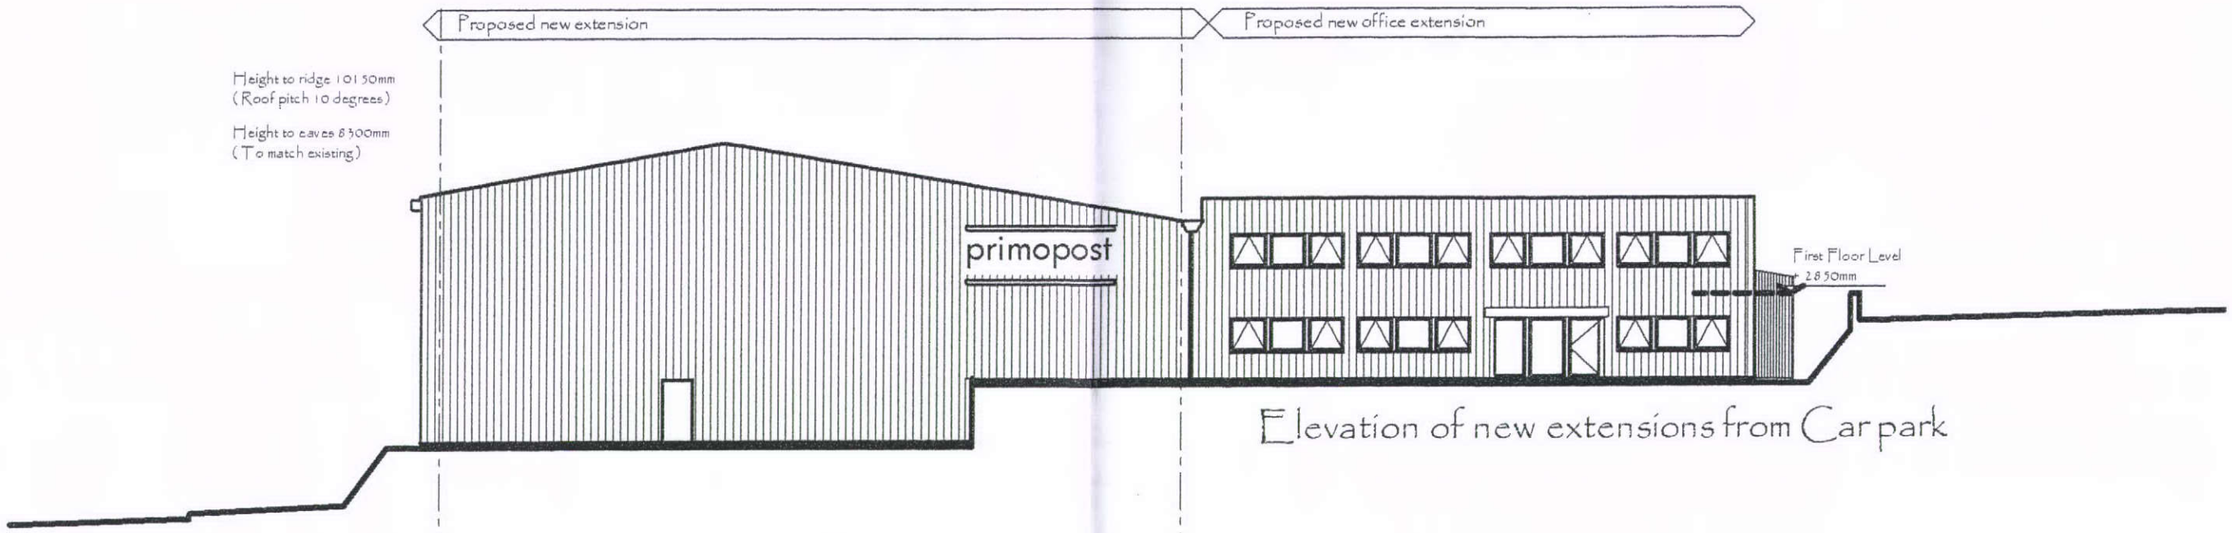

Elevation of new extensions from Car park

General Specification:
Walls: Composite insulated panels to comply with Building regulations thermal insulation, colour metallic silver with blue trims
Doors: Personnel doors to be solid core doors painted to match cladding, Service door to be roller shutter door colour Blue with yellow hazard flashes
Roof: Composite insulated panels with 10 % double skin translucent roof lights. Colour light grey 00 A 05 Pressed metal gutters to match cladding with 100mm rwp colour light grey

General Specification:
Signage: 2 no. company pre formed acyrlic cut out letters, with 2 no. 5000 x 250mm acrylic bars top and bottom fixed to aluminium framework back to structure. All signage colour blue.
Signage to be backlit

General Specification:
Offices: wall cladding: Metallic silver with blue trims, aluminium PC windows colour blue, RAL 5012, lobby aluminium PC frames with safety glass colour blue, RAL 5012

A.Cooper Construction Illustrator
91 Castlewood Road, Kersal Vale,
Salford M7 3GW
Tel.: 07544 841 244

Client	Job Title	Drawing Title	Scale		
Primopost Ltd	New Extension 1 Staden Park Staden Lane Business Park Staden Lane, Buxton SK 17 9 RZ	Elevations to proposed new extension	1 : 200 @ A3		
			Job No M01203	Drawing No 05	Rev.