HPK/2012/0218
16 APR 2012

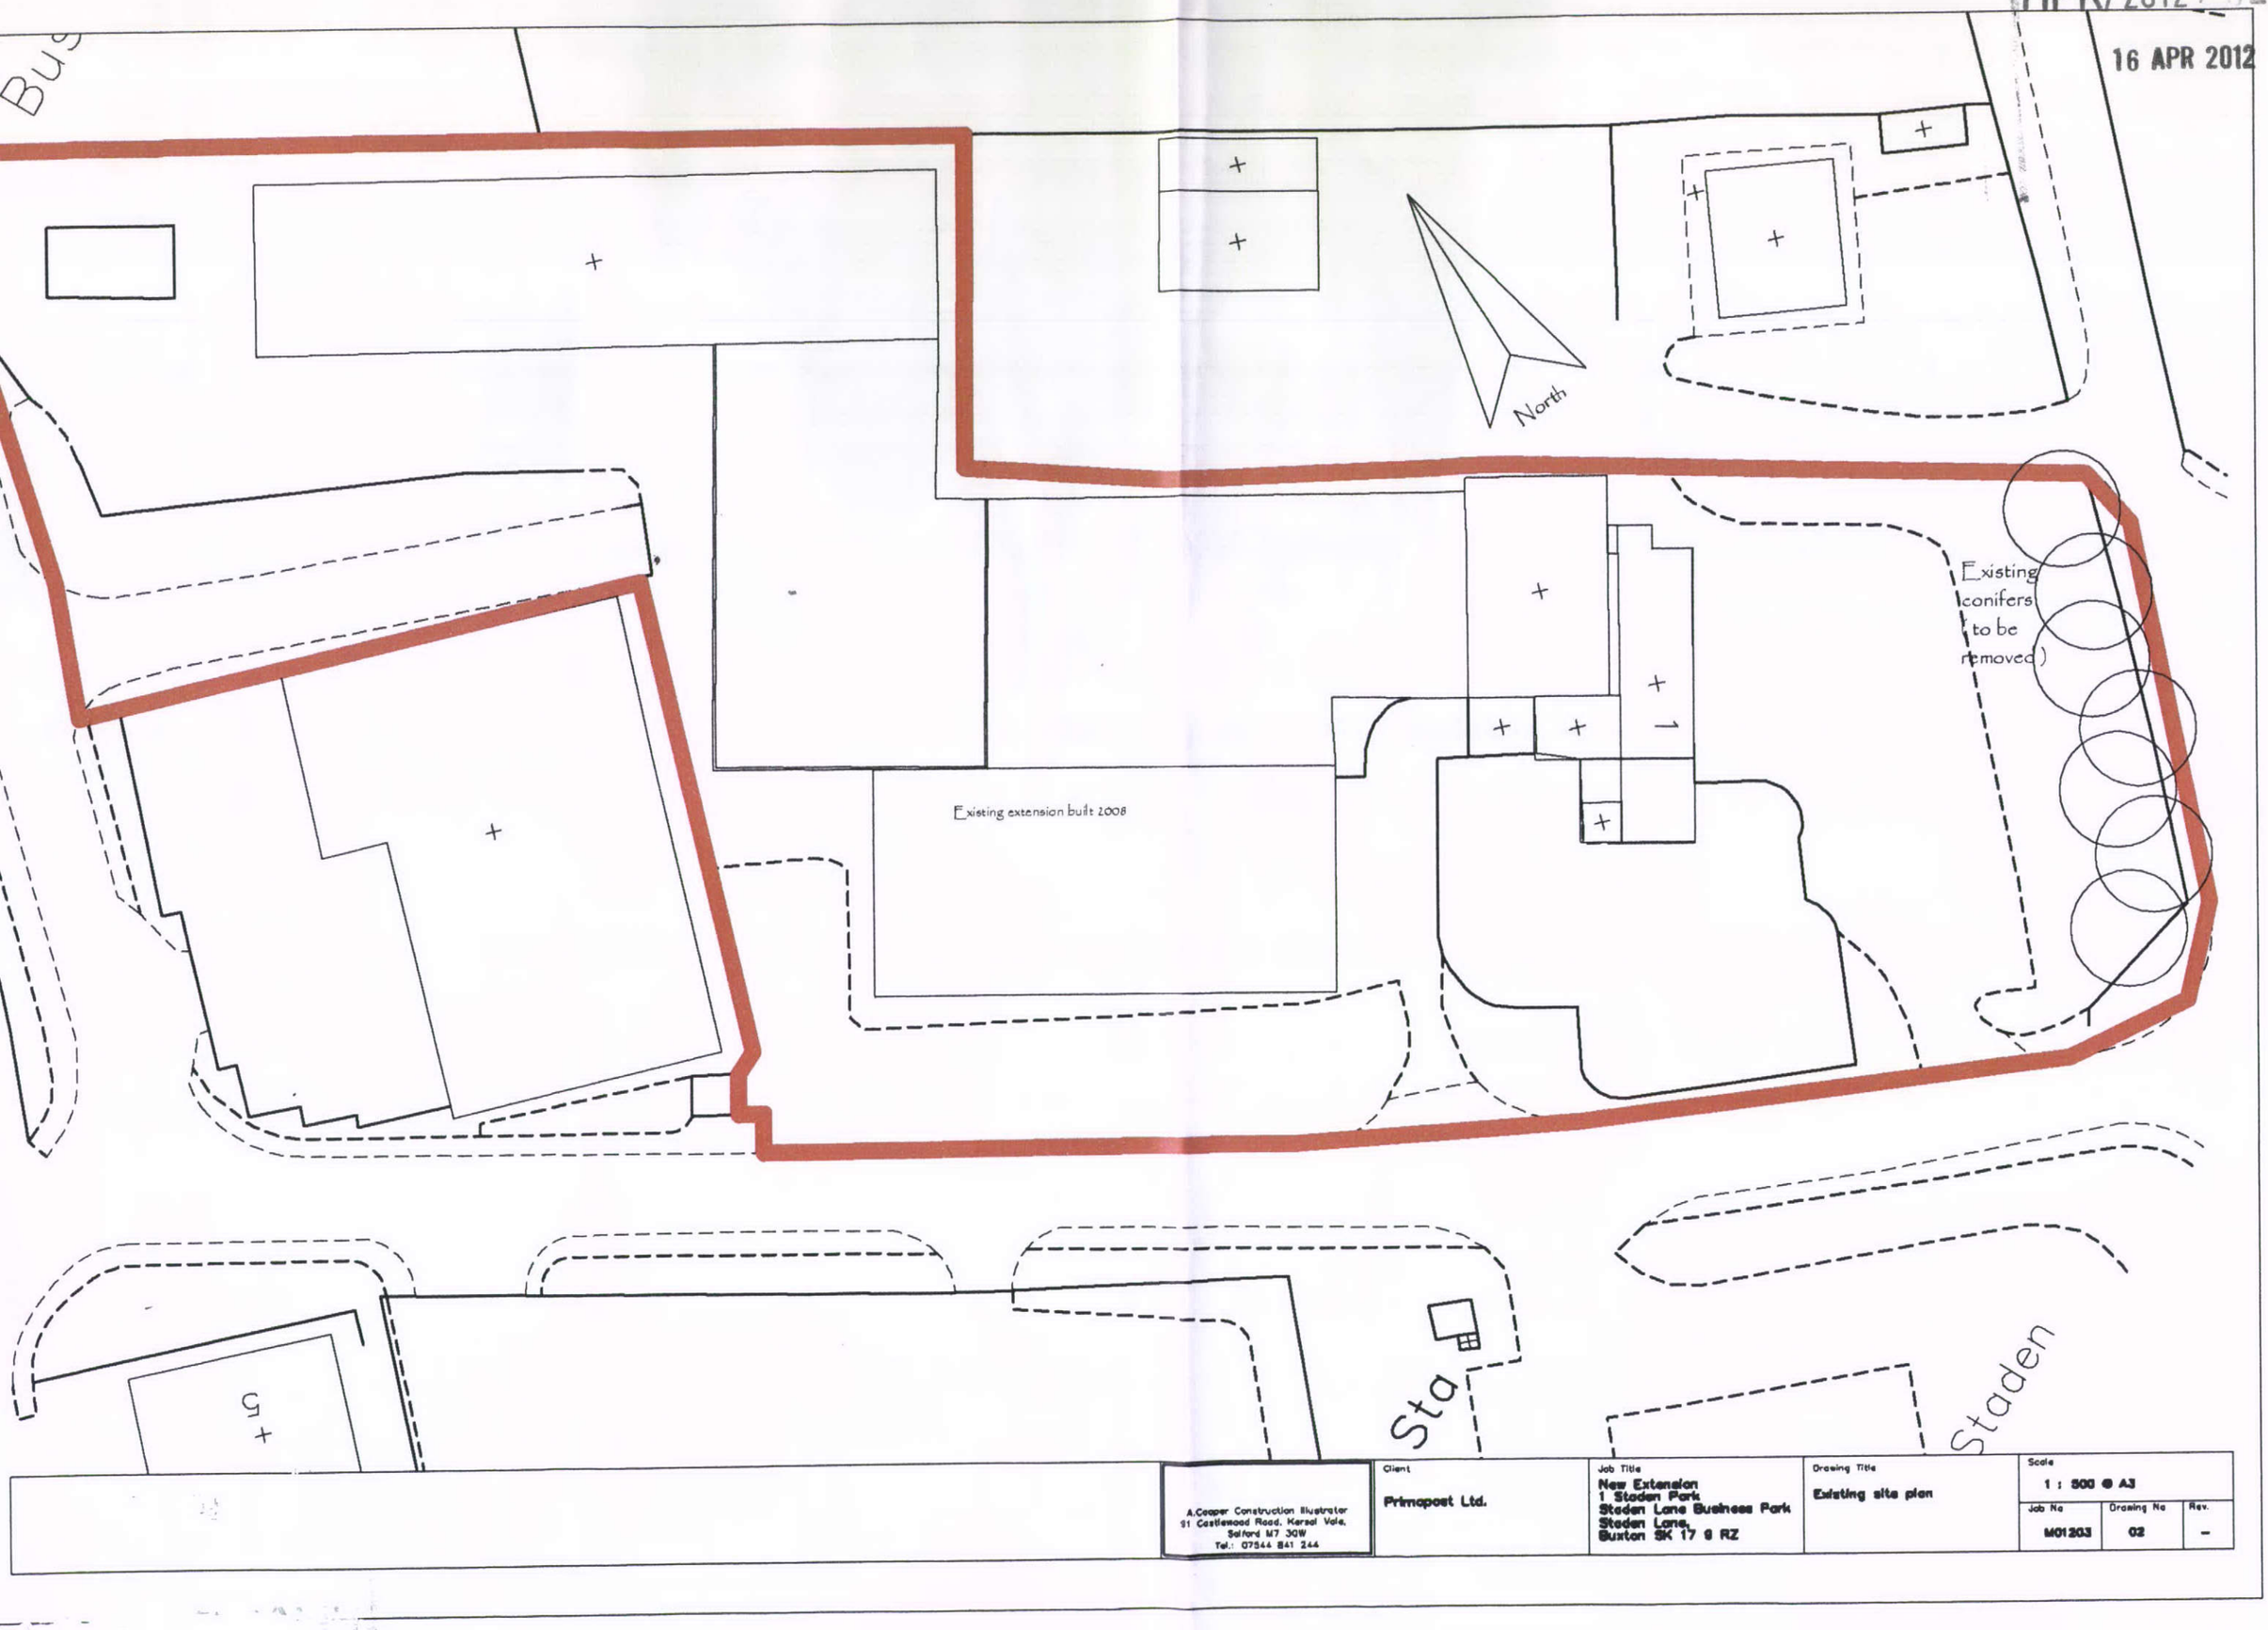

A.Cooper Construction Illustrator 21 Castlewood Road, Kersal Vale, Salford M7 3GW Tel.: 07544 841 244	Client **Primapost Ltd.**	Job Title **New Extension** **1 Staden Park** **Staden Lane Business Park** **Staden Lane,** **Buxton SK 17 9 RZ**	Drawing Title **Existing site plan**	Scale **1 : 500 @ A3** Job No **M01203** · Drawing No **02** · Rev. **-**