HPK/2012/0218
4
16 APR 2012

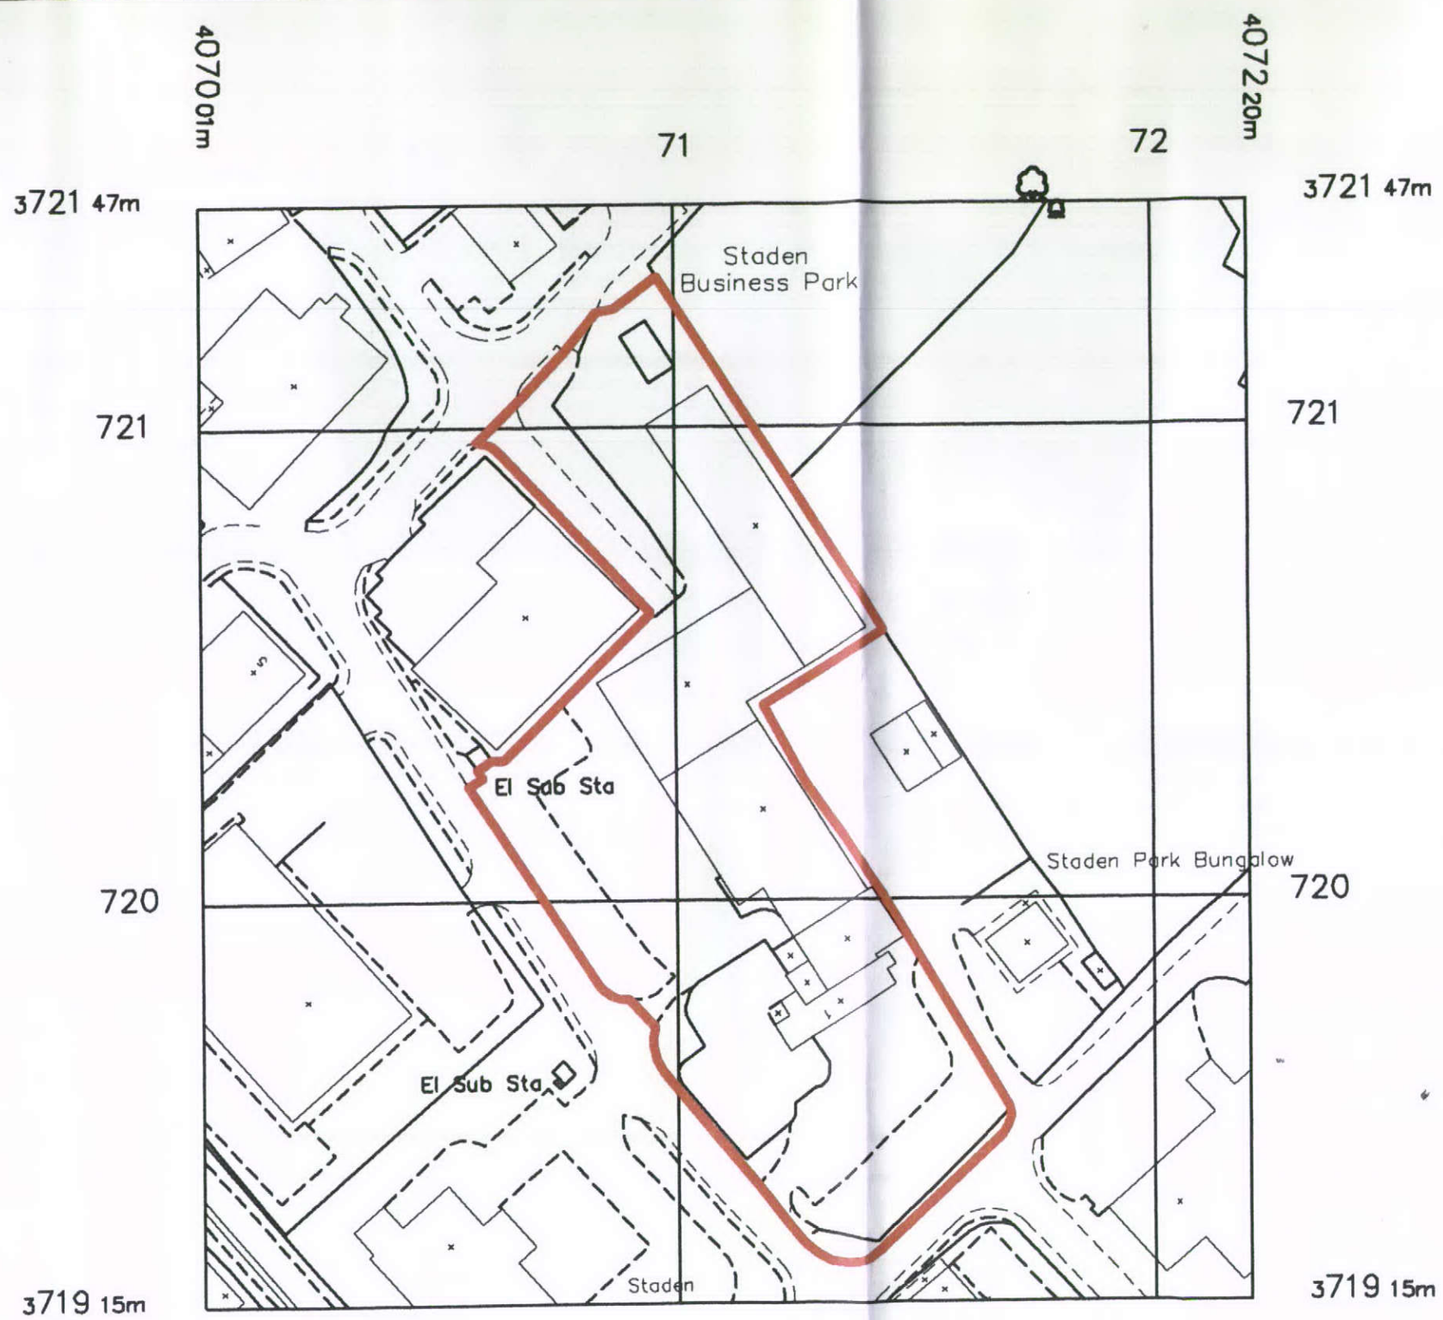

A.Cooper Construction Illustrator 91 Castlewood Road, Kersal Vale, Salford M7 3QW Tel.: 07544 841244	Client Primapost Ltd.	Job Title New Extension 1 Staden Park Staden Lane Business Park Staden Lane, Buxton SK 17 9 RZ	Drawing Title Location Plan	Scale 1 : 1250 @ A3	
				Job No M01203	Drawing No 01
					Rev. –