HPK/2012/0198

02 APR 2012

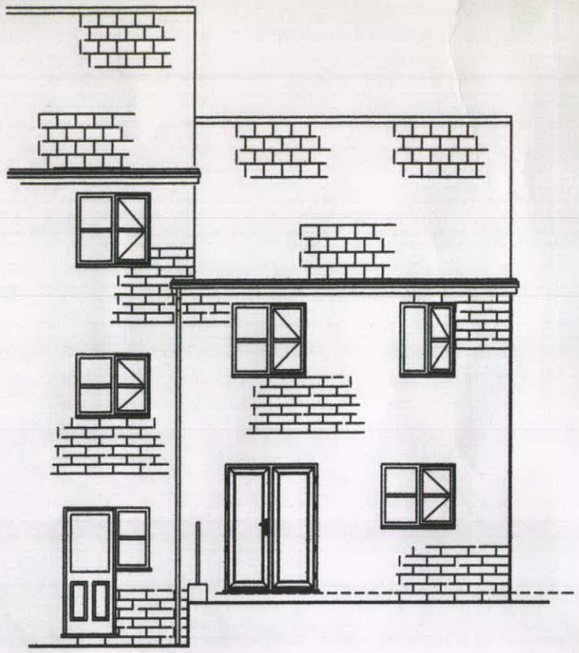

Existing rear elevation

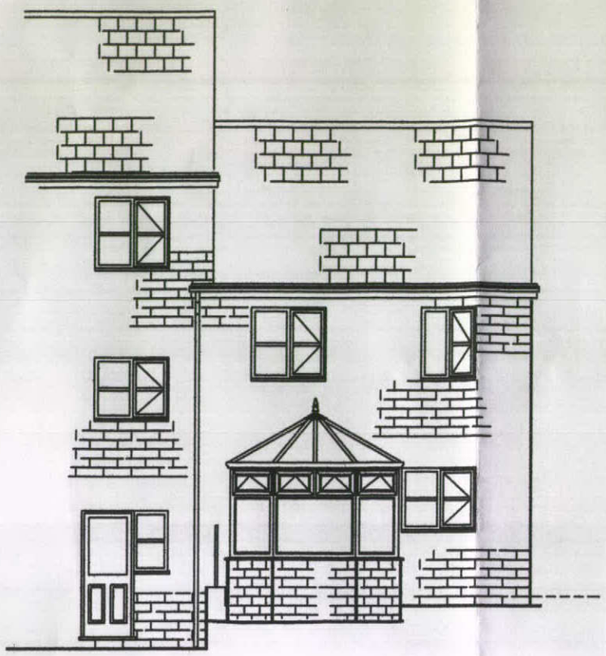

Proposed rear elevation

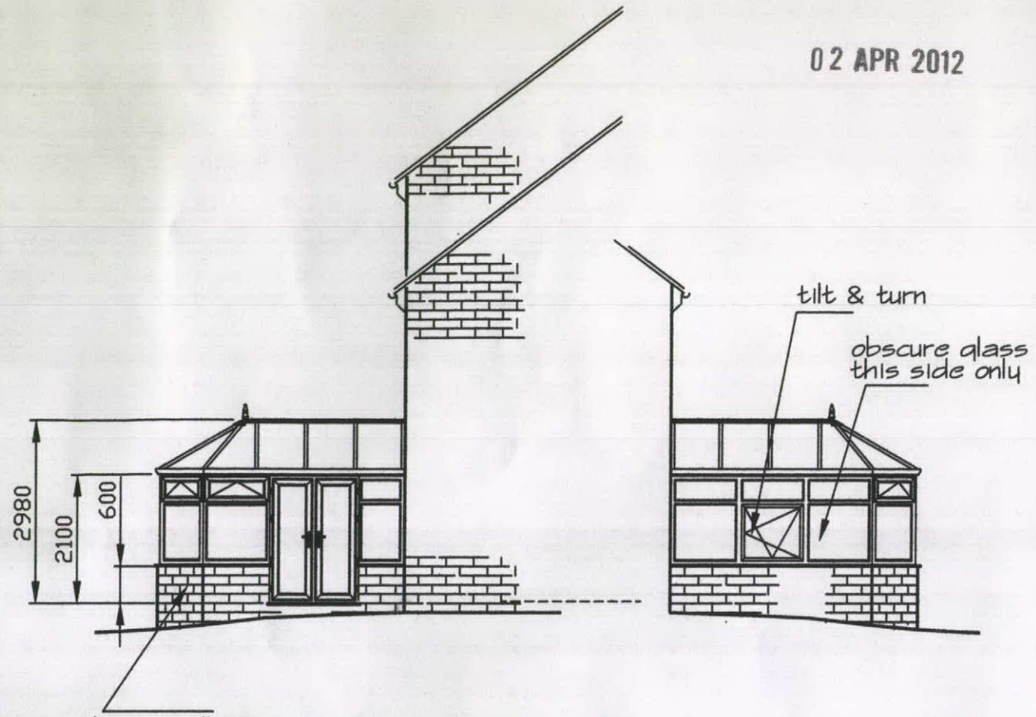

Proposed side elevations

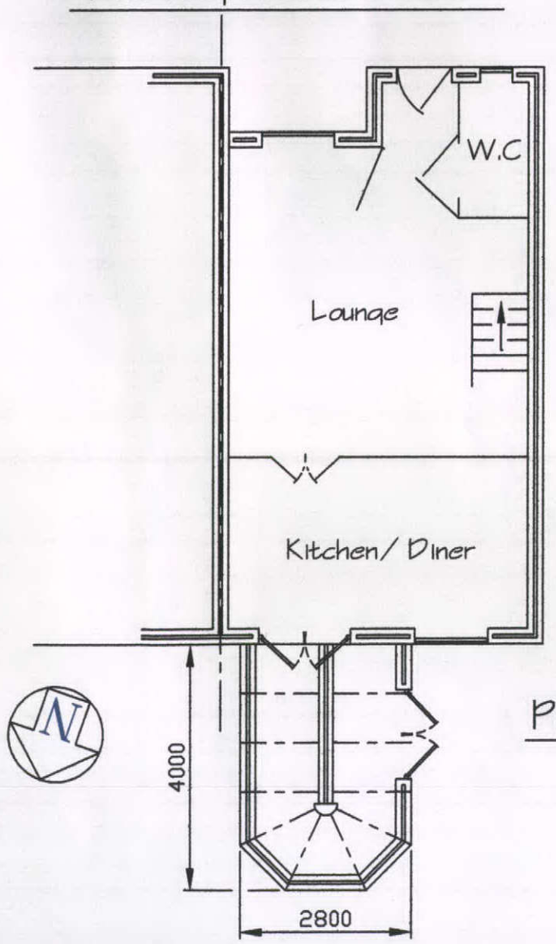

Proposed ground floor plan

1 2 3 4 5m

Scale 1:100

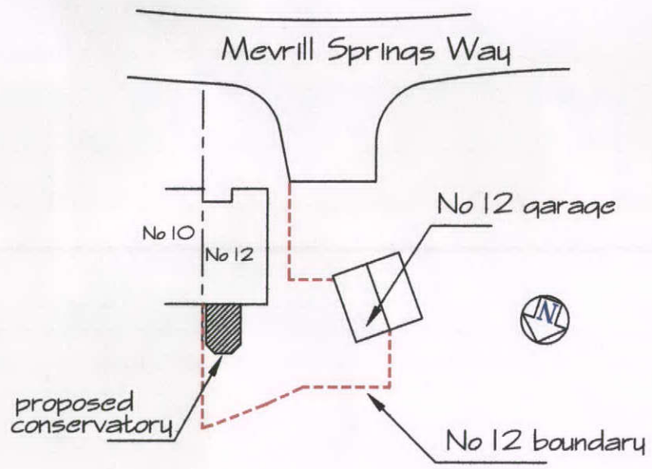

Site Plan

(1:500)

WINDOW & CONSERVATORY OPTIONS

Options House
Peakdale Road
Glossop
SK13-6LQ

Client
Mr & Mrs Allen
12 Mevrill Springs Way
Whaley Bridge
Sk23 7GZ

Scale 1:100, 1:500

Date 30/03/12 | Drawn-E.Ogden

Drawing title

Proposed rear Conservatory