Proposed Building Plan

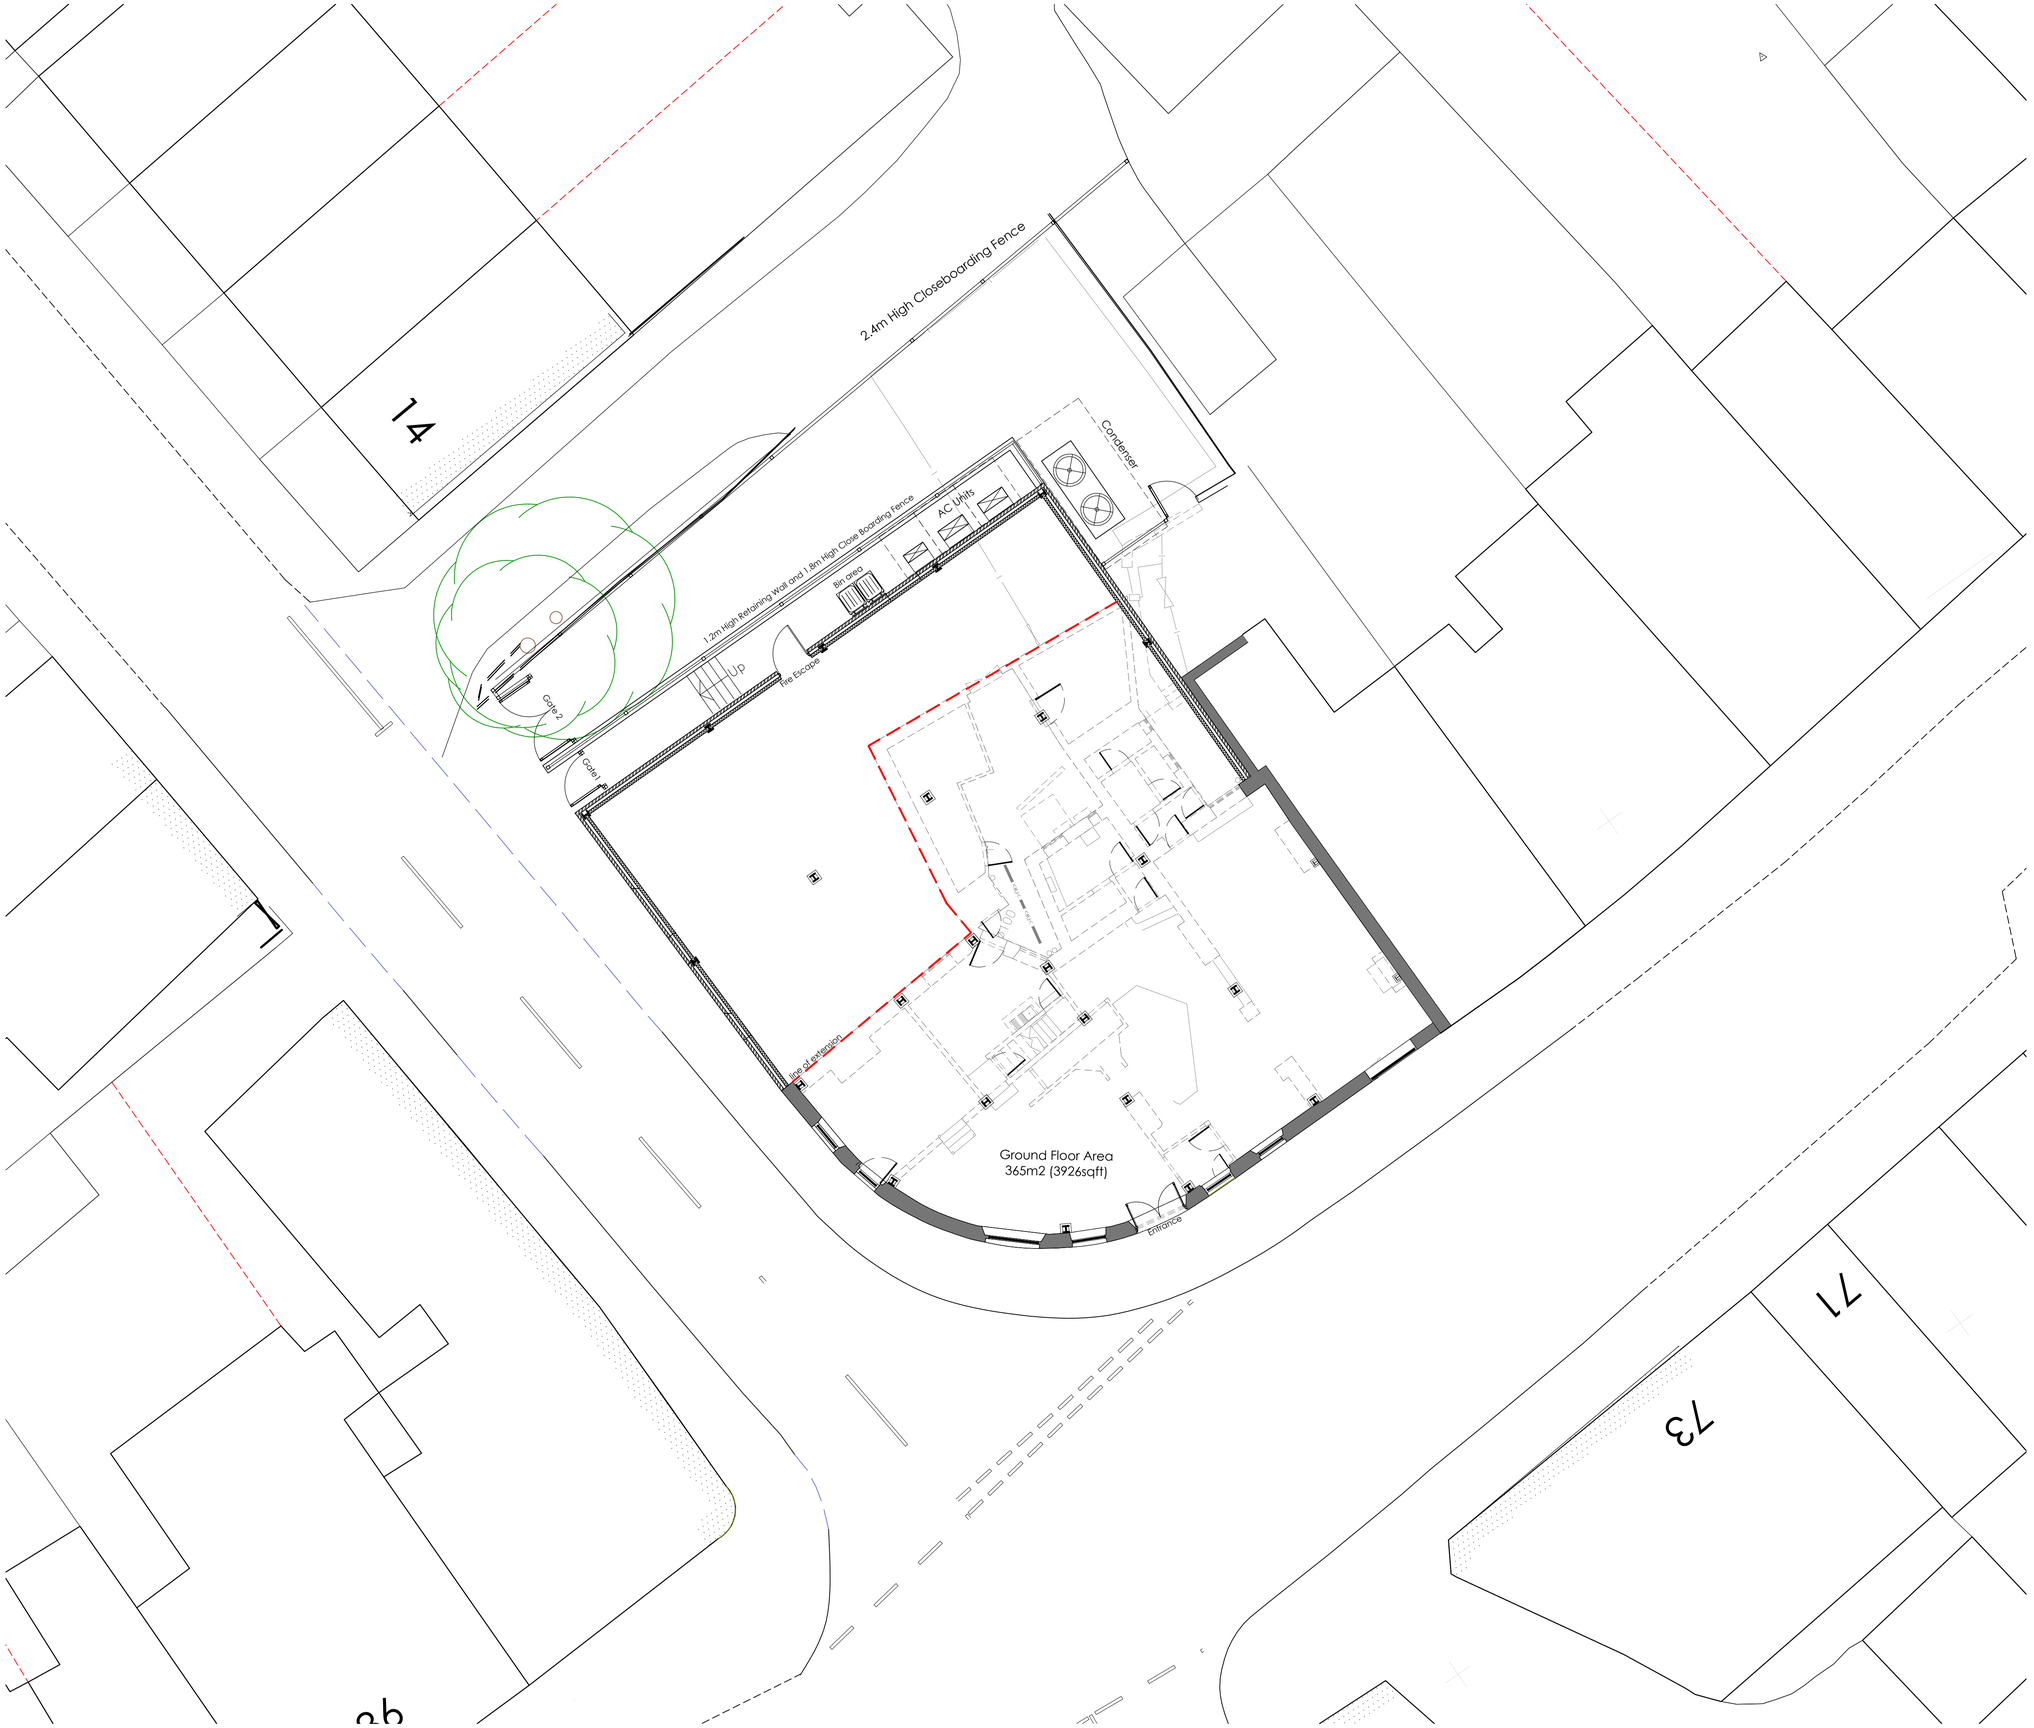

archer architects
Copyright Archer Architects. All dimensions to be verified on site.

ISO 9001 REGISTERED FIRM

Revision: By Approved

FOR PLANNING PURPOSES

archer architects
Office 7, Gateway 1000
Arlington Business Park
Whittle Way
Stevenage
Hertfordshire
SG1 2FP

t: 01438 749400
f: 01438 749591
e: arc@archer.uk.com
www.archerarchitects.co.uk

Client:

TESCO EXPRESS

Project:

Masons Arms
87 Station Road, Hadfield, SK13 1DL

Drawing Title:

PROPOSED BUILDING PLAN
PLANNING APPLICATION

Scale:	Date:	Drawn:	Checked:
1:100@A1	28.03.2012	LH	

Project No:	Drawing No:	Revision:
4186	(P)103	-