SHEET 6 PROPOSED BUILDING FOR SHALJ FARM A3

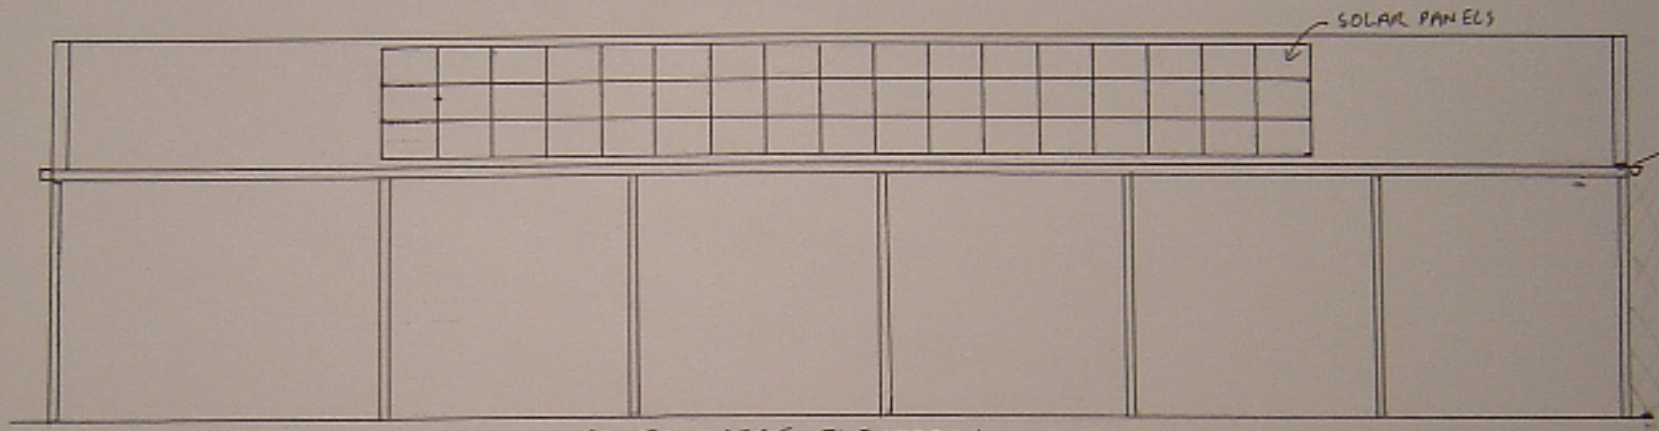

SOUTH SIDE ELEVATION

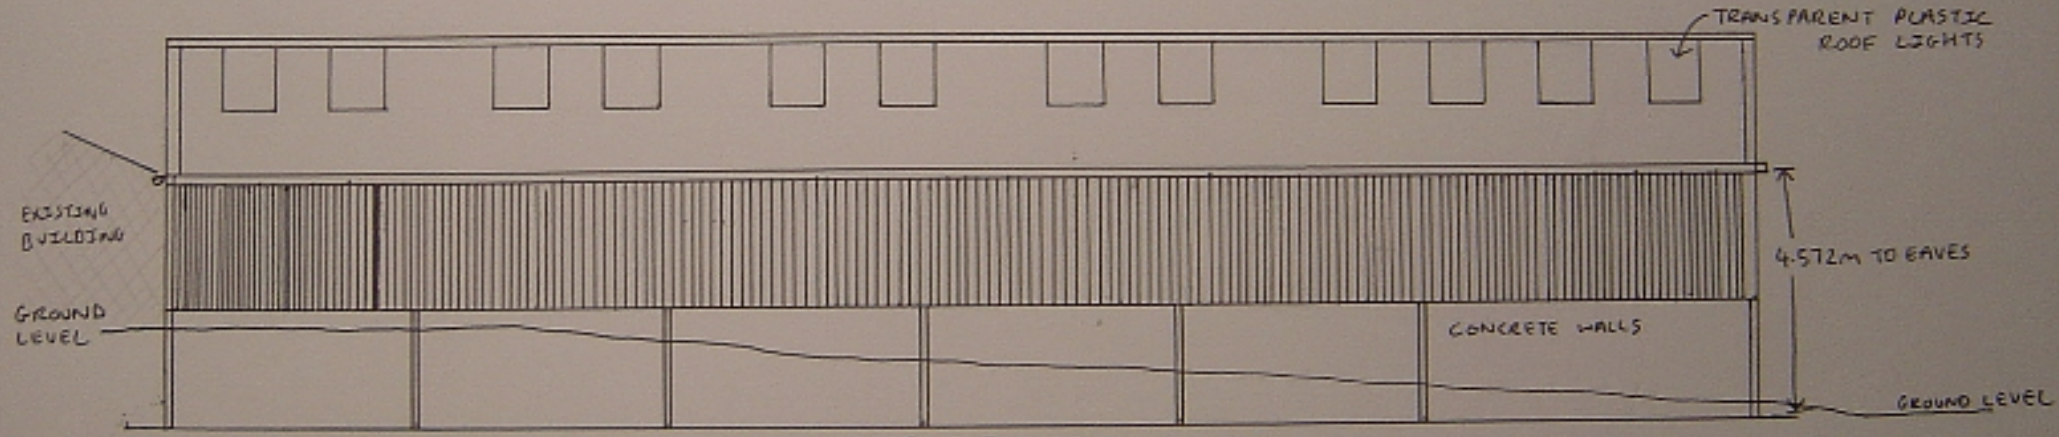

NORTH SIDE ELEVATION

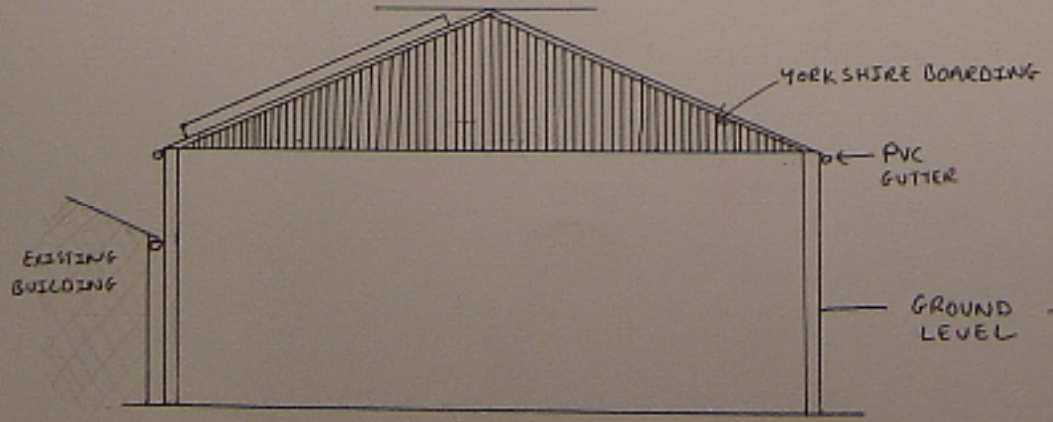

EAST GABLE ELEVATION

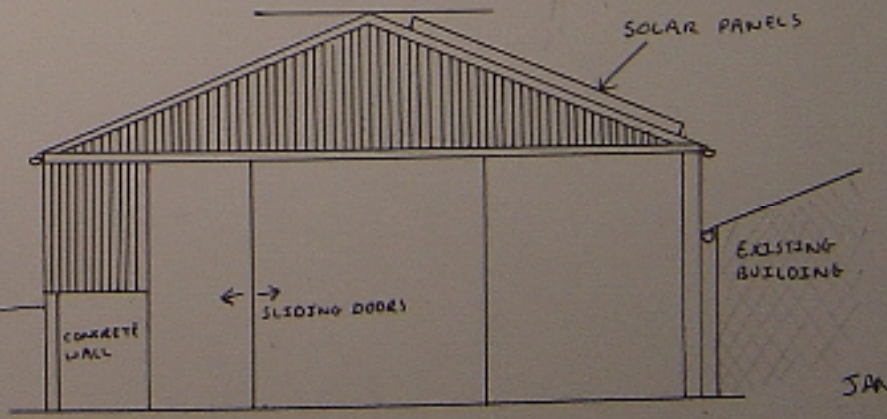

WEST GABLE ELEVATION

JANUARY 2012

1m 0m 1m 2m 3m 4m SCALE 1:100