HPK/2012/223

13 APR 2012

TITTLE

EXISTING & PROPOSED FLOORPLANS

PROJECT NAME AND ADDRESS

GARAGE CONVERSION

9 WOODLEA ROAD
GLOSSOP
DERBYSHIRE

SCALE 1:50 @ A2	DWG. No. 004
DATE APRIL 2012	
CHK. BY	DWG. BY SJH
REF. No	PROJECT

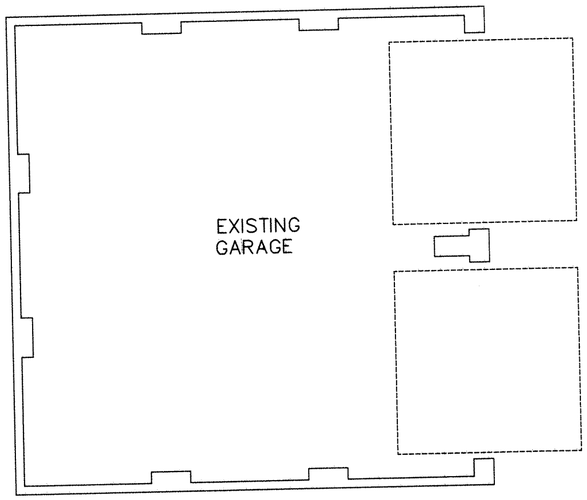

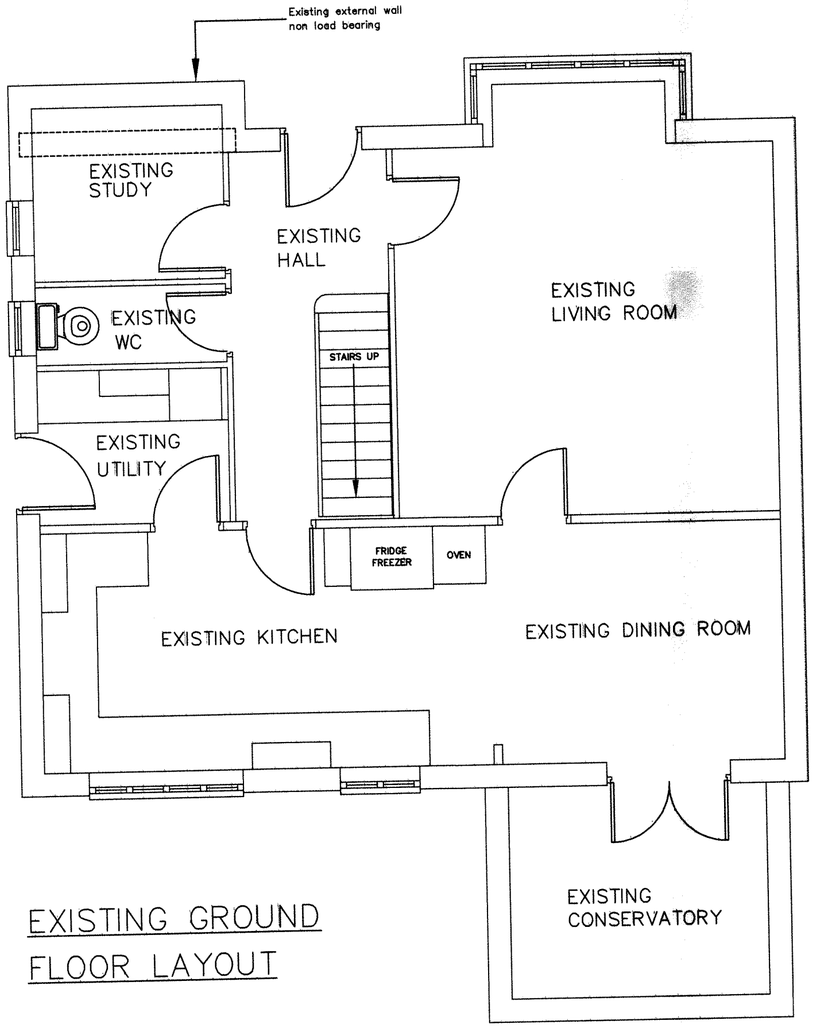

EXISTING GROUND FLOOR LAYOUT

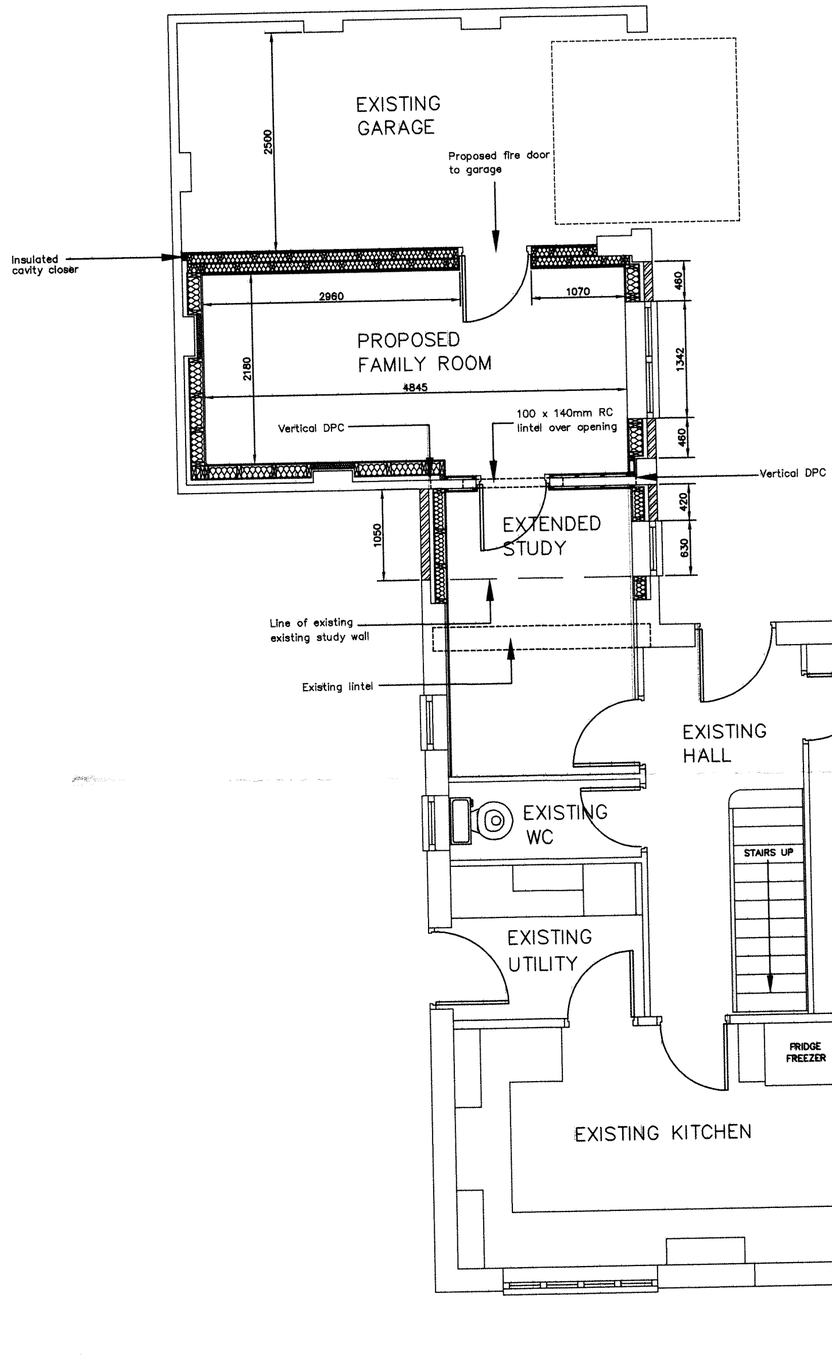

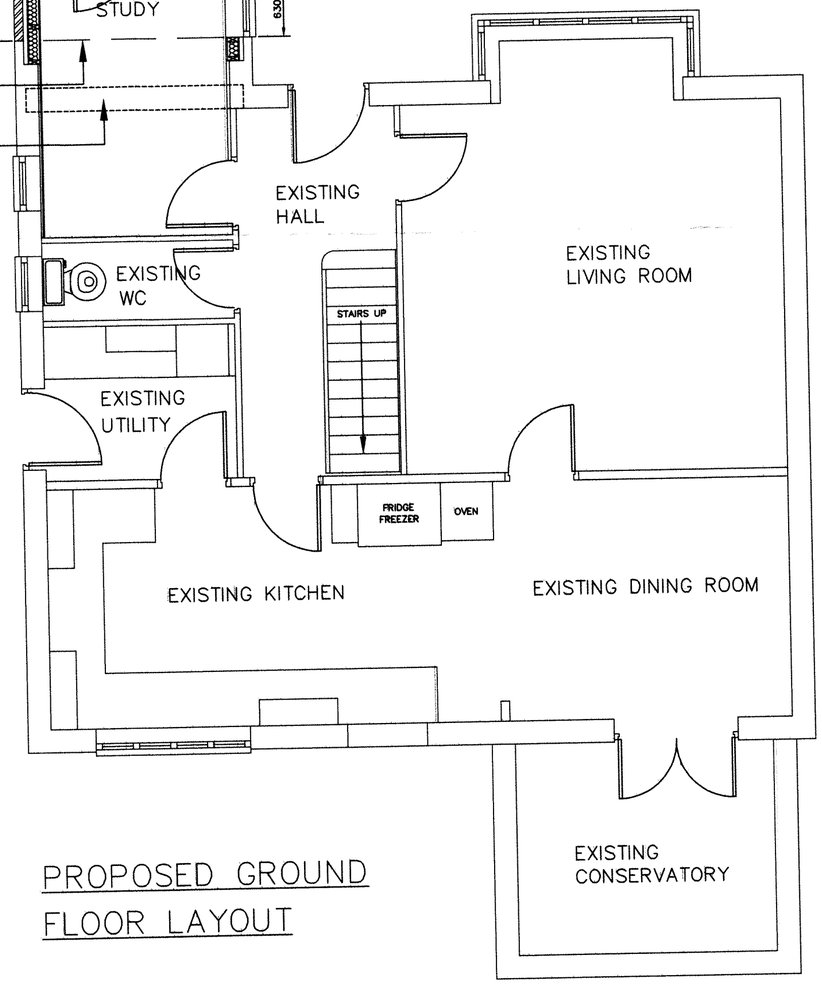

PROPOSED GROUND FLOOR LAYOUT