HPK/2012/0223

13 APR 2012

TITTLE

EXISTING ELEVATIONS

PROJECT NAME AND ADDRESS

GARAGE CONVERSION

9 WOODLEA ROAD
GLOSSOP
DERBYSHIRE

SCALE 1:100 @ A2	DWG. No. 002
DATE APRIL 2012	
CHK. BY	DWG. BY SJH
REF. No	PROJECT



EXISTING REAR ELEVATION



EXISTING SIDE ELEVATION



EXISTING FRONT ELEVATION

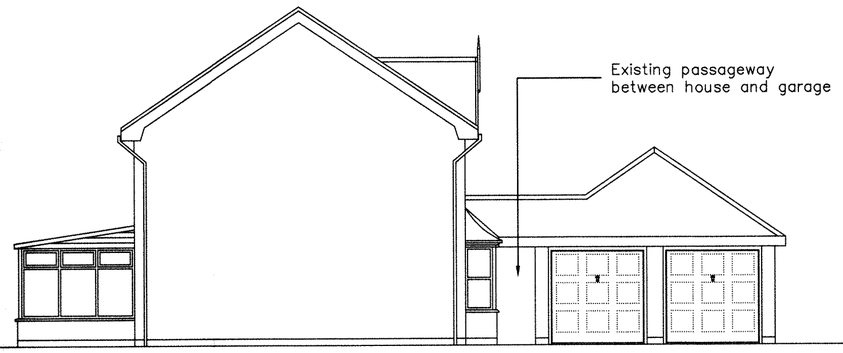

EXISTING SIDE ELEVATION