HPK/2012/0223

13 APR 2012

TITLE

PROPOSED ELEVATIONS

PROJECT NAME AND ADDRESS

PROPOSED EXTENSION

9 WOODLEA ROAD
GLOSSOP
DERBYSHIRE

SCALE 1:100 @ A2	DWG. No. 003
DATE APRIL 2012	
CHK. BY	DWG. BY SJH
REF. No	PROJECT



REAR ELEVATION (NO CHANGE)



PROPOSED SIDE ELEVATION

MATERIALS

1. Walls to be constructed of reconstituted stone to match existing property.

2. Windows to be white uPVC and of a style to match existing property.

3. Stone cills to match existing property.



FRONT ELEVATION (NO CHANGE)

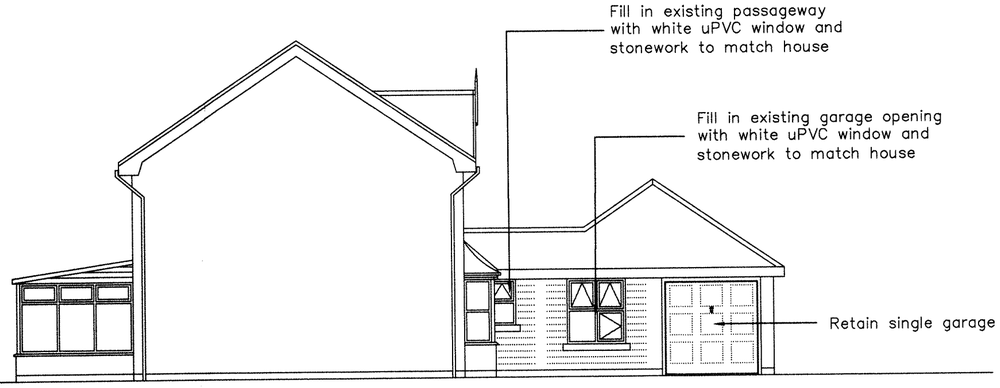

PROPOSED SIDE ELEVATION